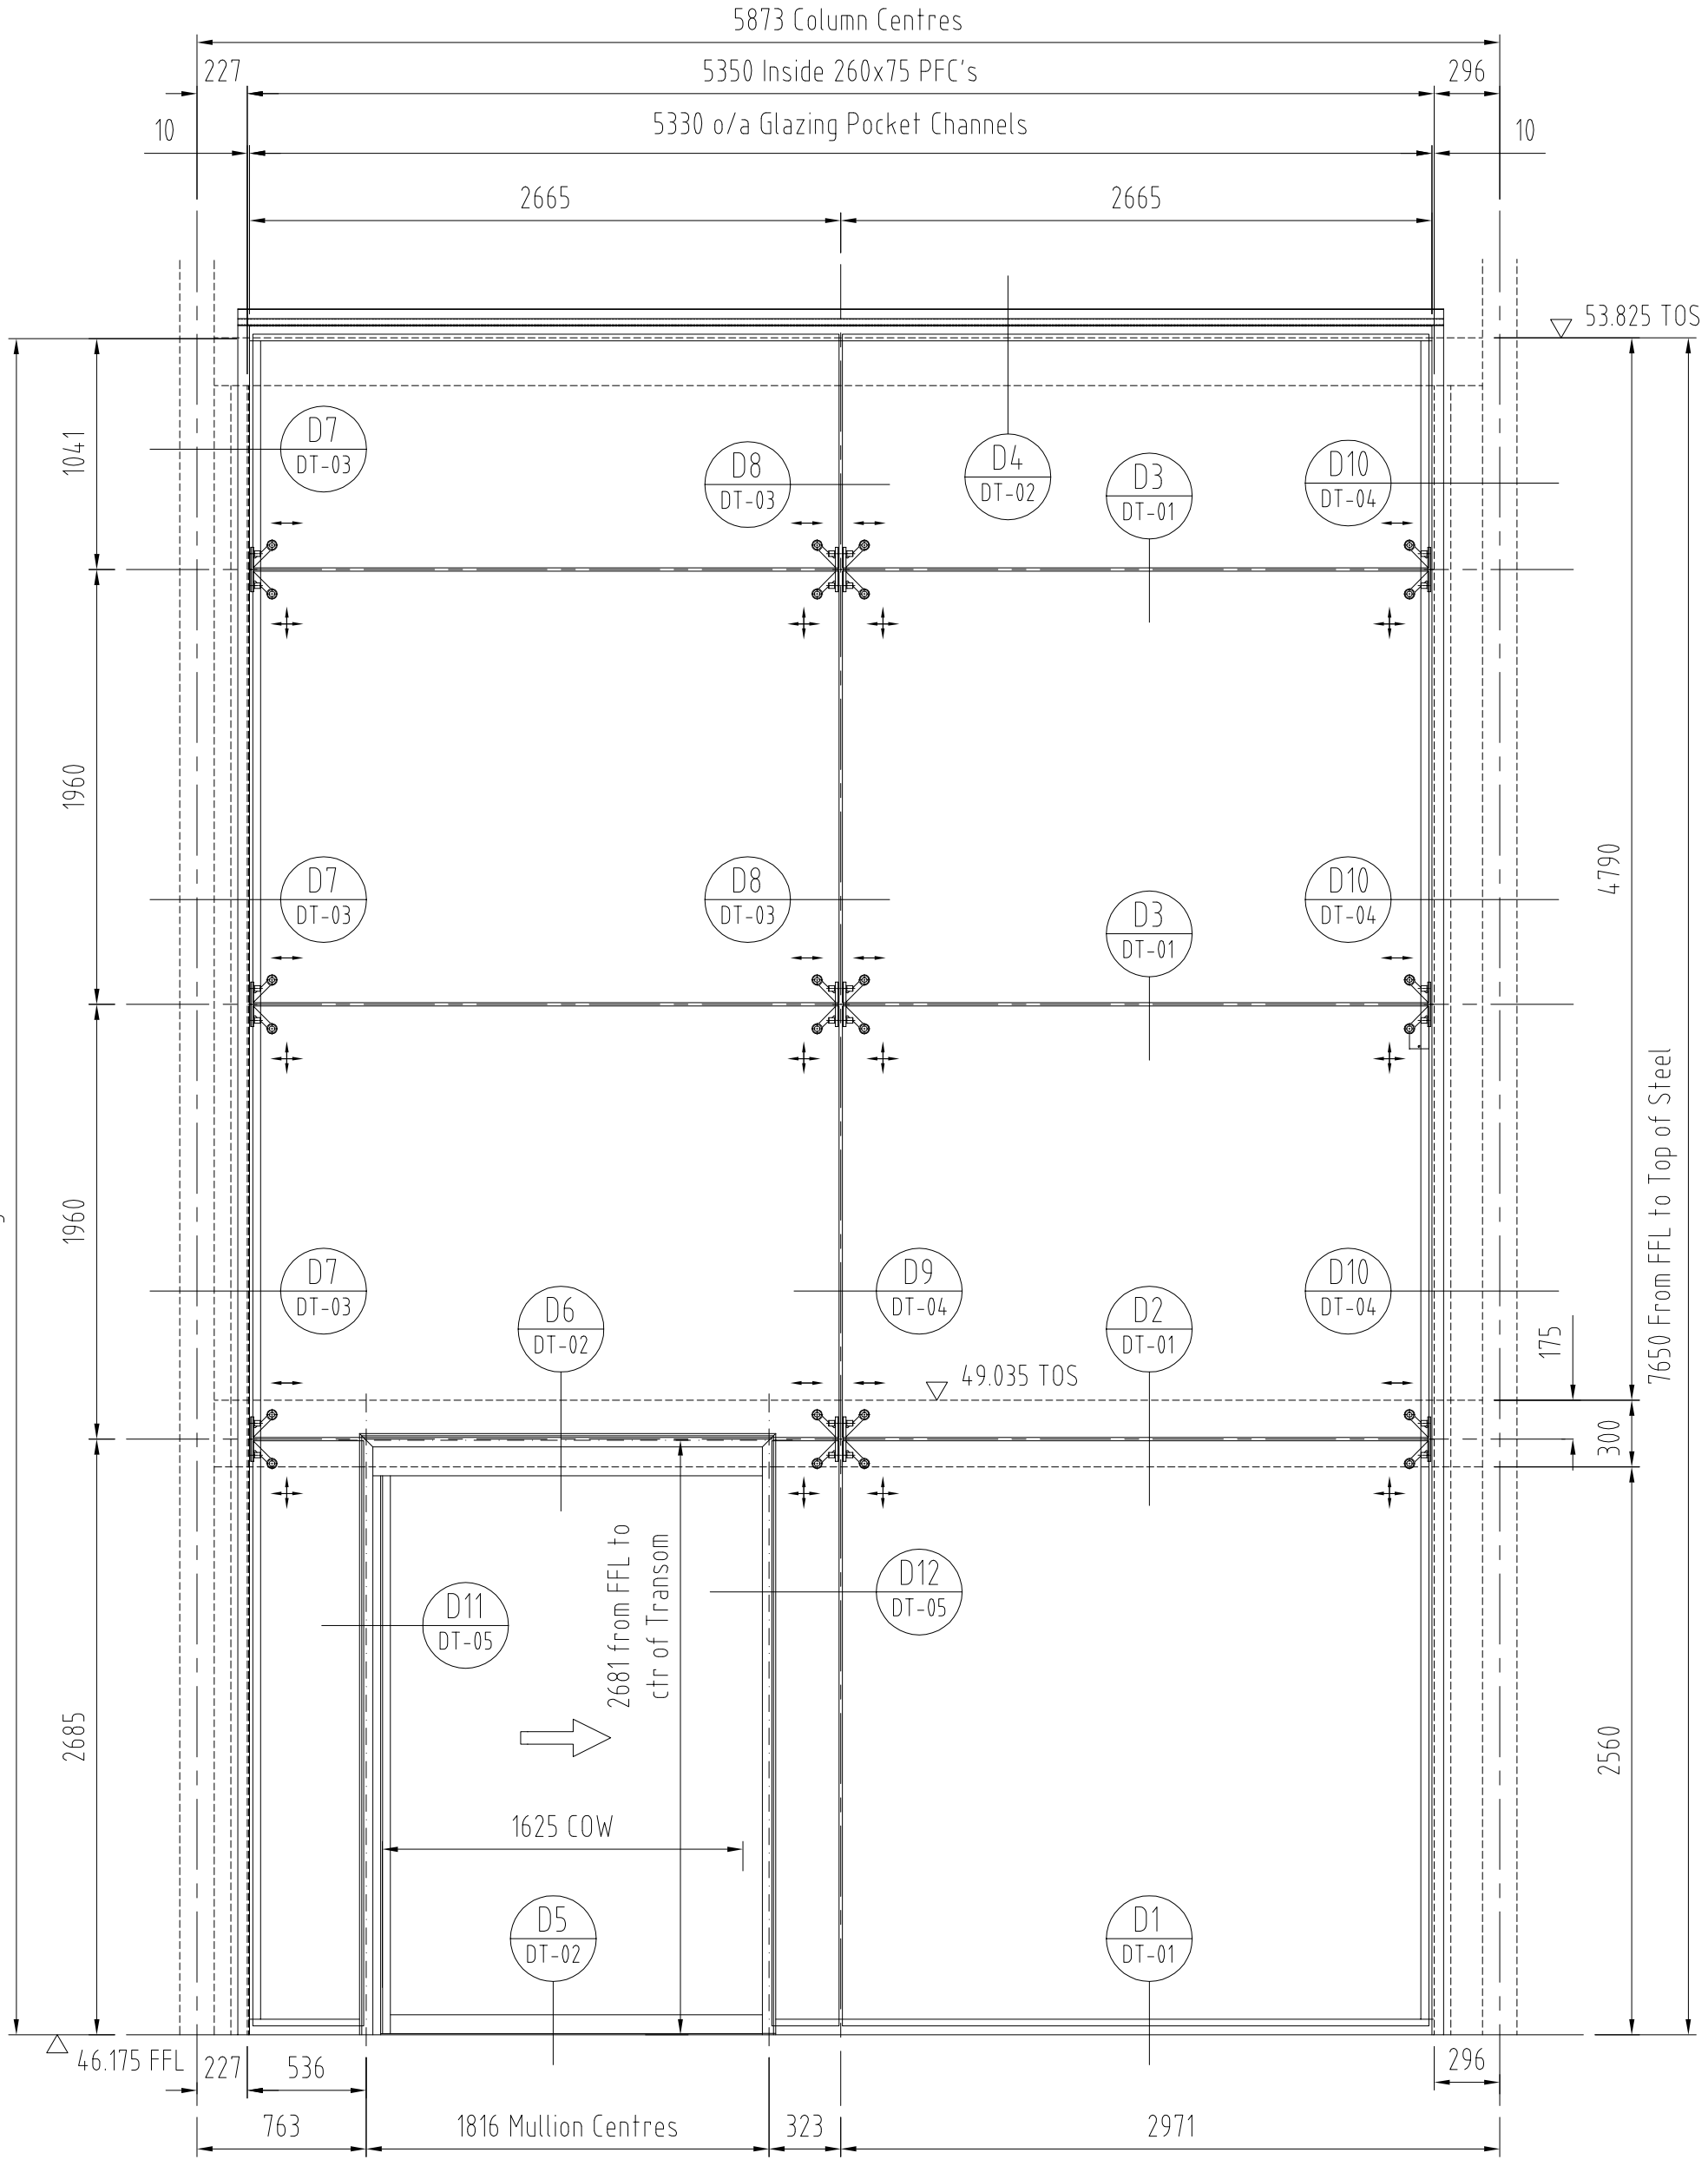


Elevation On External Entrance Screen - Piccadilly Gardens

TOPSIDE
FOR APPROVAL
Date -24/09/26

Topside
Daimler Drive
Cowpen Lane Industrial Estate
Billingham
Tees Valley
TS23 4JD
Tel: (01642) 566611

REV	DATE	DESCRIPTION OF REVISION	DRN	CHK
P2	22.09.26	RHS beam size amended	SP	SP
P1	19.08.26	First Issue	SP	SP

DO NOT SCALE FROM THIS DRAWING

Copyright
The details shown on this drawing are confidential and the exclusive property of Topside. No use, copy or disclosure of this drawing may be made without written permission. It is to be returned to Topside upon request

TFEL DWG No.	C2045-ELE-01
CLIENT	TMT
CONTRACT TITLE	One Picadilly Gardens (OPG) Portland Street Manchester
DRAWING TITLE	Elevation on External Entrance Screen - Piccadilly Gardens
DRN BY	SAP
SCALE	NTS
STATUS	For Approval
DATE	17/08/26
DRAWING No	26054-TOP-00-DR-SC-31200
REV	P2