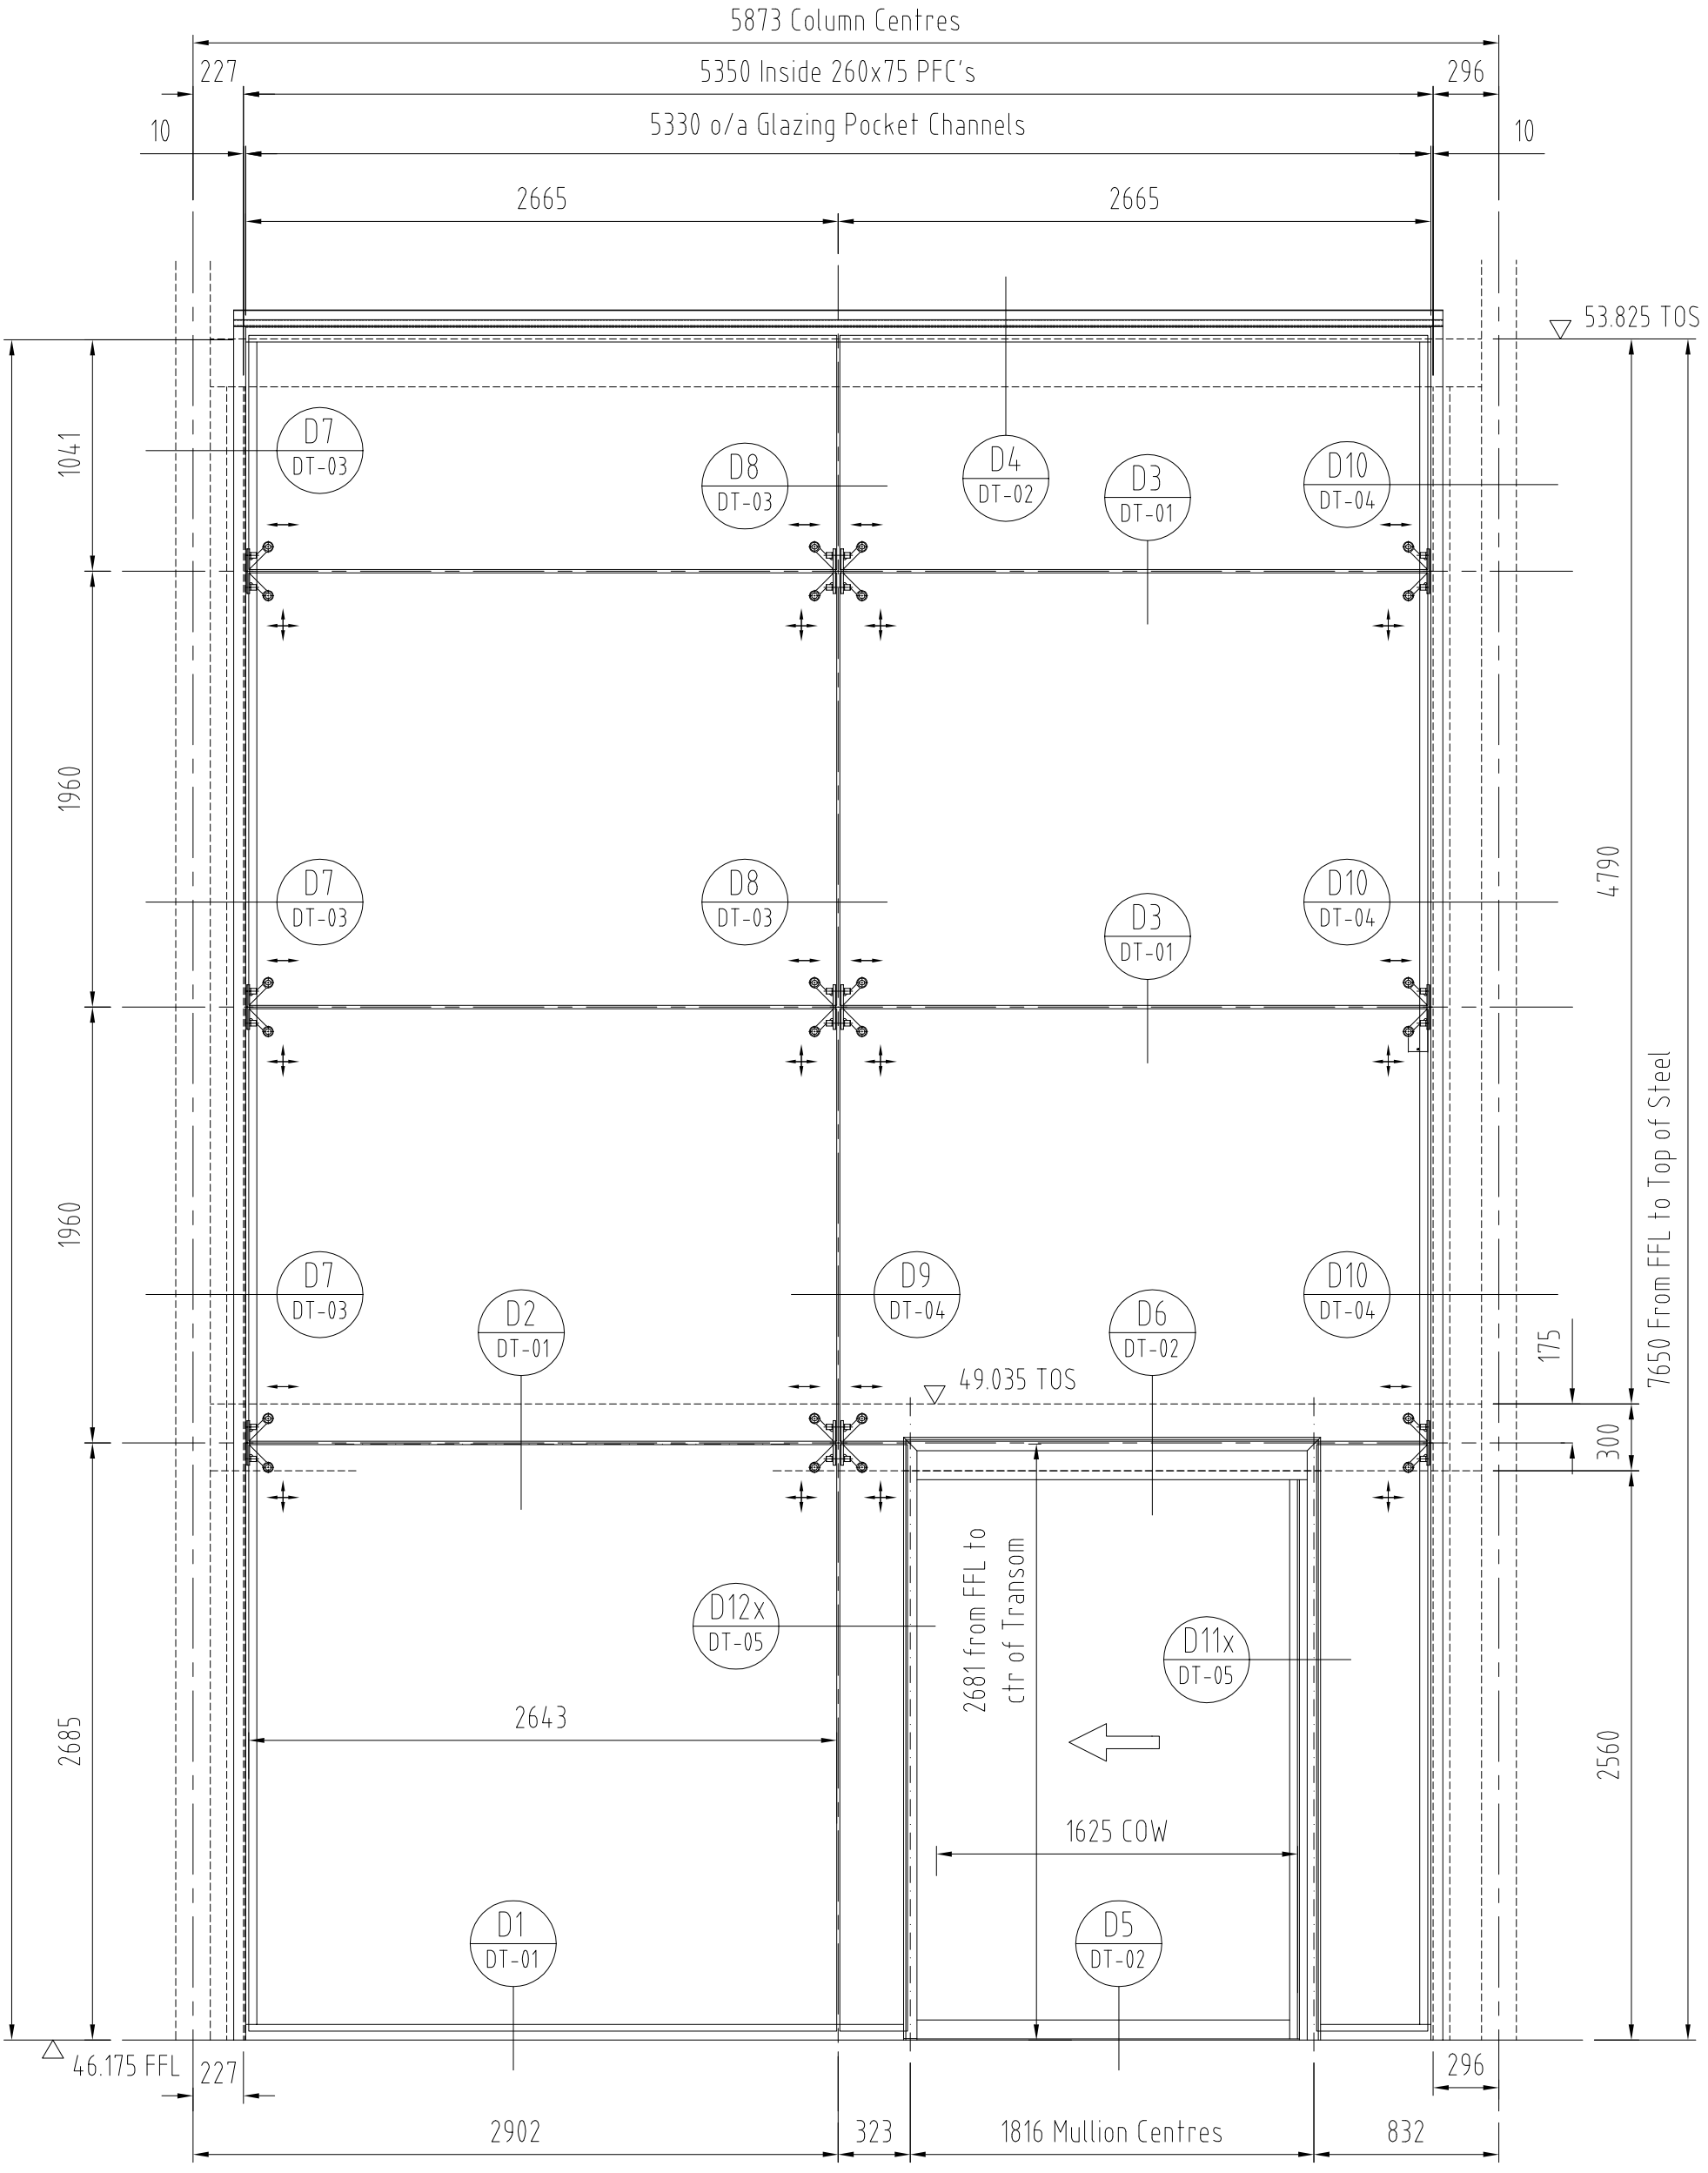


Elevation On External Entrance Screen - Portland Street

TOPSIDE
FOR APPROVAL
Date -24/09/26

Topside
Daimler Drive
Cowpen Lane Industrial Estate
Billingham
Tees Valley
TS23 4JD
Tel: (01642) 566611

REV	DATE	DESCRIPTION OF REVISION	DRN	CHK
P1	22.09.26	First Issue	SP	SP

DO NOT SCALE FROM THIS DRAWING

Copyright
The details shown on this drawing are confidential and the exclusive property of Topside. No use, copy or disclosure of this drawing may be made without written permission. It is to be returned to Topside upon request

TFEL DWG No.	C2045-ELE-02
CLIENT	TMT
CONTRACT TITLE	One Picadilly Gardens (OPG) Portland Street Manchester
DRAWING TITLE	Elevation on External Entrance Screen - Portland St.
DRN BY	SAP
SCALE	NTS
STATUS	For Approval
DATE	03/09/26
DRAWING No	26054-TOP-00-DR-SC-31201
REV	P1