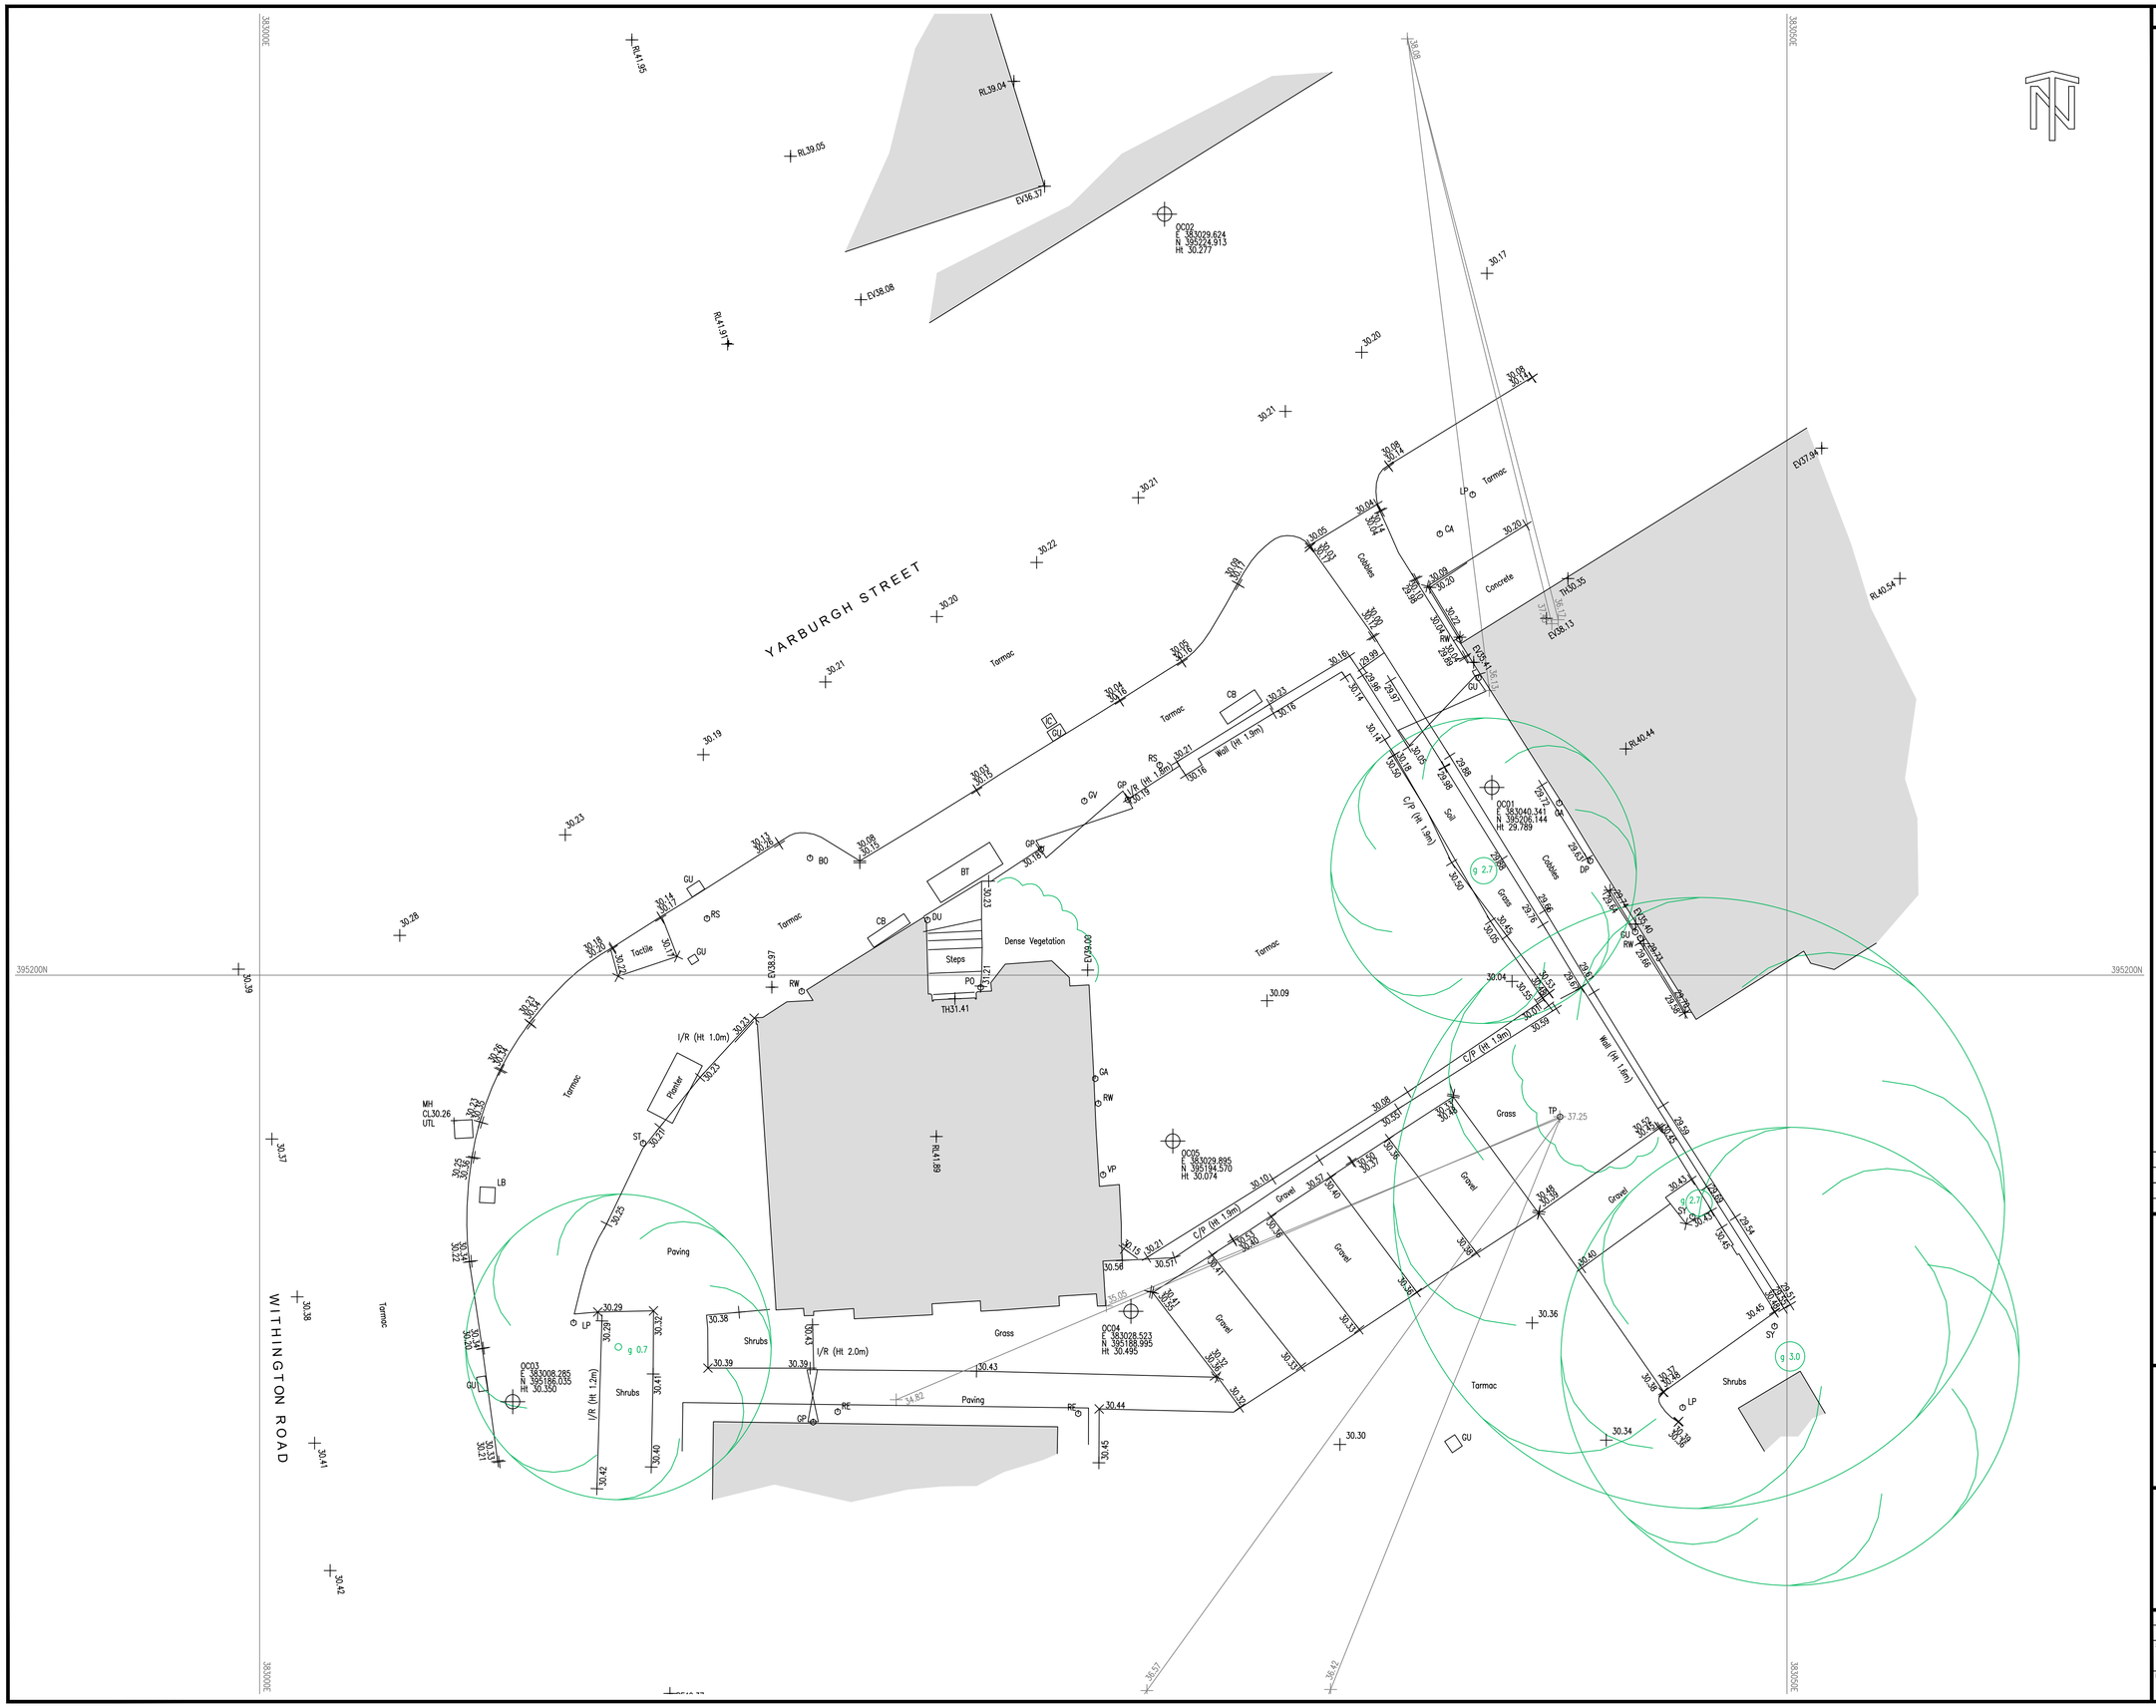


NOTES

KEY

Grid & Datum - Local Plane Grid related to OS National Grid & Datum By GNSS RTK Observations

STANDARD ABBREVIATIONS

STREET FURNITURE

A/C - AIR CONDITIONING
AE - AERIAL
AL - ALARM
AV - AIR VALVE
BA - BACKPACY AID
BB - BUILDING BEACON
BD - BUILDING DIVIDE
BH - BOREHOLE
BL - BASEMENT LIGHT
BO - BOLLARD
BP - BOUNDARY POST
BR - BOULDER
BS - BUS STOP
BU - BUSH
CA - CABLE
CB - CONTROL BOX
CC - CLOSE CIRCUIT TV
CD - CIGARETTE BIN
Col - COLUMN
CT - CLOSE CIRCUIT TV POLE
DP - DOWN PIPE
DR - DRAIN
Dr Ch - DRAINAGE CHANNEL
DU - DUCT
EL - ELECTRIC
EP - ELECTRICITY POLE
ER - EARTH ROD
FA - FENDOR ANCHOR
F/B - FLOWER BED
FH - FIRE HYDRANT
FL - FLOODLIGHT
FS - FLAG STAFF
GA - GAS
GM - GAS METER
G - GIRTH
GP - GATE POST
GU - GULLY
GV - GAS VALVE
Hyd - HYDRANT
IC - INSPECTION COVER
IT - TRAFFIC COVER
JB - JUNCTION BOX
KB - KERB OFFLET
LA - LADDER
LB - LITTER BIN
LC - LIGHTING COLUMN
LI - LIGHT
LP - LAMP POST
MBO - MOORING BOLLARD
MA - MAST
MH - MANHOLE
MO - MONUMENT
MP - MOOR POST
MR - MOORING RING
MW - MONITORING WELL
NP - NAME PLATE
O/H - OVERHEAD
OSBM - ORDNANCE SURVEY BENCH MARK
PA - PLAY APPARATUS
PB - PILLAR BOX
PH - PUBLIC HOUSE
PI - PIPE
PT - PAINT
PM - PARKING METER
PN - PLANTER
PO - POST
PP - PETROL PUMP
RH - RIDGE HEIGHT
RS - ROAD SIGN
RTW - RETAINING WALL
RWP - RAINWATER PIPE
SA - STANCHION
SC - SPEED CAMERA
SD - SATELITTE DISH
S/F - SAFETY FENCE
SG - SIGNAL
SI - SIGN
SMP - SERVICE MARKER POST
SS - SECURITY SENSOR
ST - STOP TAP
SU - STUMP
SV - STOP VALVE
SW - SWITCHGEAR
SY - STAY
TA - TAP
TBM - TEMPORARY BENCH MARK
TCB - TELEPHONE CALL BOX
TE - TELEPHONE
TM - TICKET MACHINE
TS - TRAFFIC SIGNAL
TP - TELEGRAPH POLE
UTL - UNABLE TO LIFT
VDP - VEHICLE DETECTOR PAD
VP - VENT PIPE
WB - WHISTLE BLOW
WM - WATER METER
WO - WASH OUT
WP - WASTE PIPE

FENCE TYPES

B/W - BARBED WIRE
C/B - CLOSE BOARDED
C/I - CORRUGATED IRON
C/P - CONCRETE PANEL
H/R - HANDRAIL
I/R - IRON RAILING
PAL - PALISADE
P/C - POST & CHAIN
P/P - POST & PANEL
P/R - POST & RAIL
PSB - PEDESTRIAN SAFETY BARRIER
P/W - POST & WIRE
W/M - WIRE MESH

LEVELS

BL43.45 - BED LEVEL
EV43.45 - EAVE LEVEL
IL43.45 - INVERT LEVEL
43.45 - SPOT LEVEL
RF43.45 - ROOF LEVEL
RL43.45 - RIDGE LEVEL
SB43.45 - SOFT BED LEVEL
SL43.45 - SOFFIT LEVEL
THI43.45 - THRESHOLD LEVEL
WL43.45 - WATER LEVEL

SYMBOLS

HEDGE
GATE
BUILDING
TREE CANOPY
CONTROL STATION
TACTILE PAVING
TREE

Rev	Date	Drawn	Description	Ch'k'd	App'd

N D OLIVER & CO
CHARTERED GEOMATIC SURVEYORS
Jupiter House, 21 Roebuck Lane, Sale, Manchester, M33 7SY
T: 0161 973 3495 F: 0161 962 6819
E: mail@ndoliver.com www.ndoliver.com

Client

PLG DESIGN LTD
6 ST. PETERSGATE
STOCKPORT
CHESHIRE
SK1 1HD

Title

119 WITHINGTON ROAD
WALLEY RANGE
M16 8EB

TOPOGRAPHICAL SURVEY
SHEET 1 OF 1

Surveyed	JP	Drawn	JP	Drawn Date: 21/08/2020
Checked	AM	Approved	NDO	
Scale 1:100 @ A1		Project 10810		Status ORIG
		CAD File 1\NDO-SIS\Projects\10810\DRAWING\10810_001.DWG		
Drawing No 10810 / 001 / 1				Rev 0