
ITEMS IN BLUE BY OTHERS

STANDARD VERT. MID SECTION

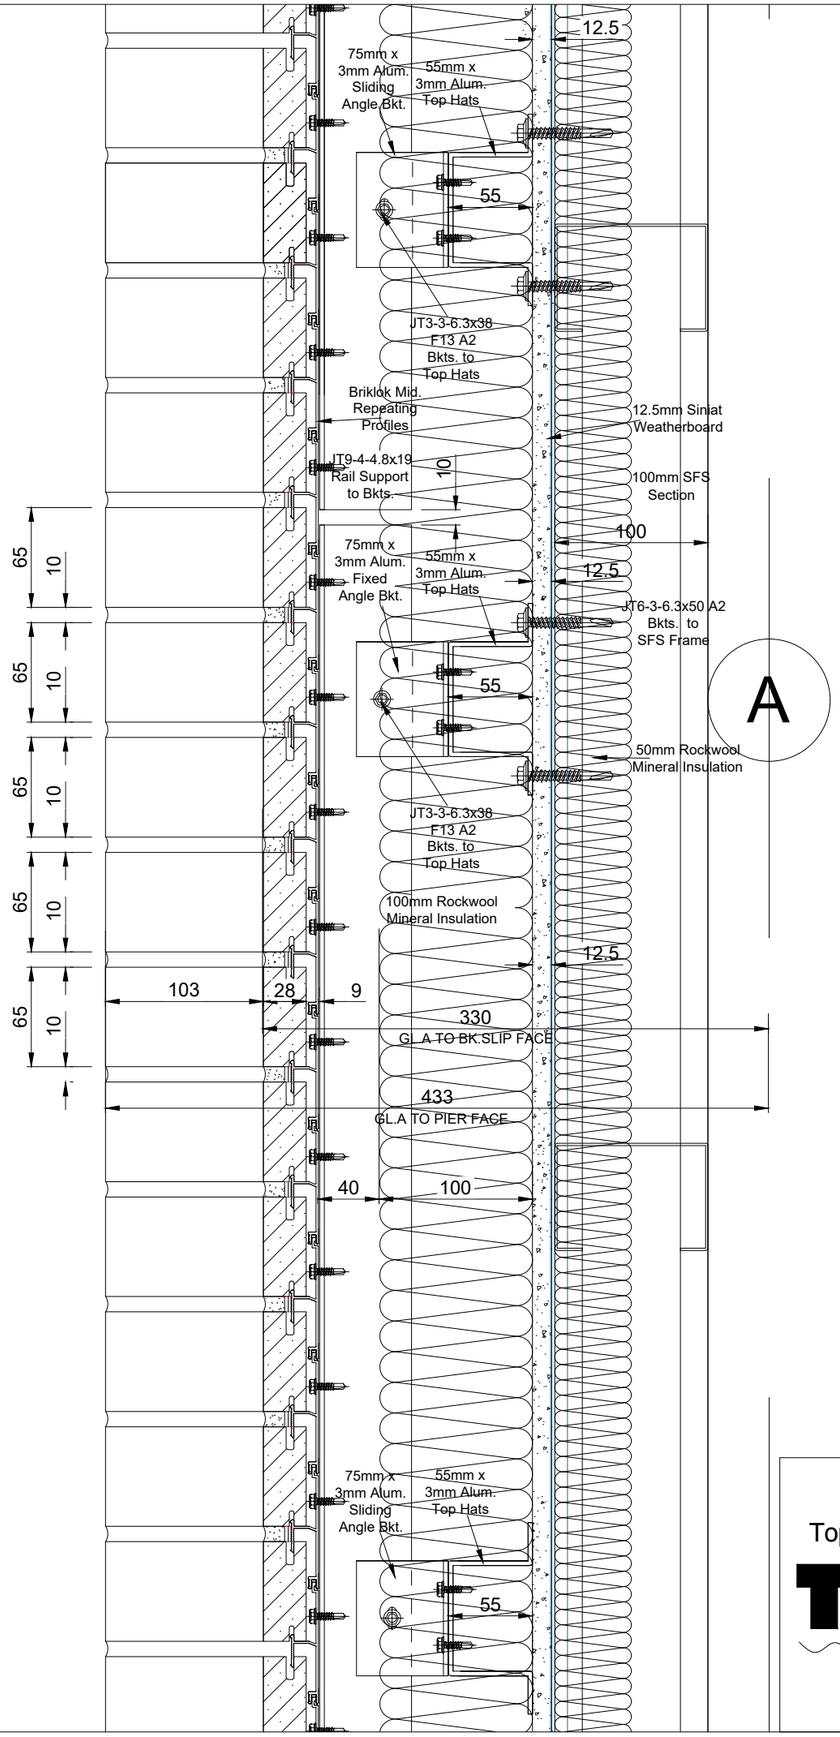

ALL BRACKETRY ANGLES / TOP HATS / FIXINGS SUBJECT TO STRUCT.ENG. DESIGN CALCULATION

TOPSIDE
ISSUED FOR APPROVAL
Date - 25.09.2026

Topside
Topside
Daimler Drive
Cowpen Lane Industrial Estate
Billingham
Tees Valley
TS23 4JD

REV	DATE	DESCRIPTION OF REVISION	DRN	CHK
P02	25.09.26	APPROVAL ISSUE	PC	SP
P01	26.08.26	APPROVAL ISSUE	PC	SP

DO NOT SCALE FROM THIS DRAWING

Copyright
The details shown on this drawing are confidential and the exclusive property of the company. No use, copy or disclosure of this drawing may be made without written permission. It is to be returned to the company upon request

CLIENT: TMT

CONTRACT TITLE: ONE.PICCADILY.GARDENS
PORTLAND.STREET
MANCHESTER
M1.1RG

DRAWING TITLE: LIFTSHAFT OVERUN STD.VERT.MID.SECTION

DRN BY	SCALE	STATUS	
PC	1;2	APPROVAL	
DATE 24.08.26	DRG.No 26054-TOP-ZZ-DR-SC-07501	REV P02	