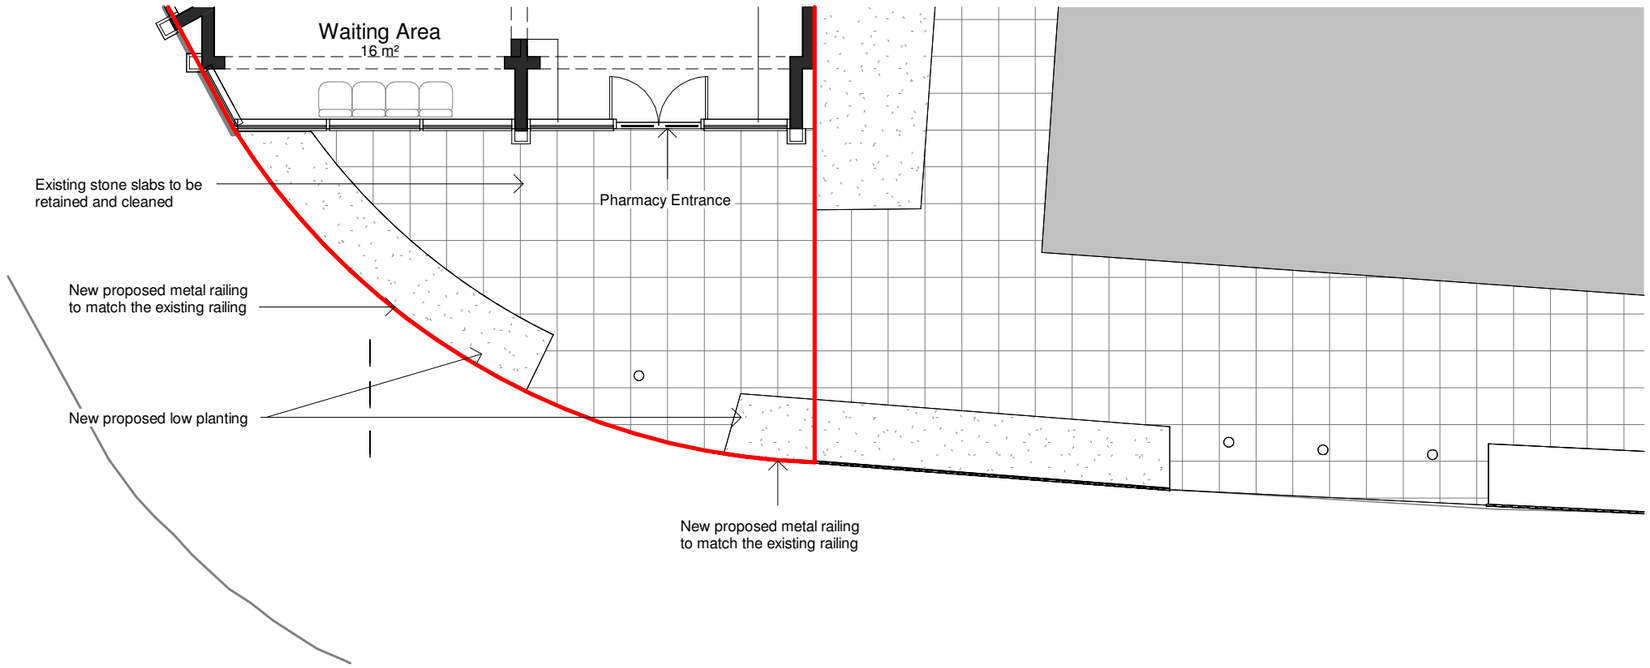


General Notes

The Architect shall have no responsibility for any use made of this document other than for that which it was prepared and issued.

All dimensions should be checked on site. Do not scale from this drawing

To be read in conjunction with all other Consultant's drawings.

The Architect to be immediately notified of any discrepancies.

Copyright on this drawing retained by the Architect.

No.	Date	Dwn	App	Revision or reason for issue
P2	23/07/2026	AK	SH	Amended Drawings
P1	15/06/2026	AK	SH	Initial Issue

Client

Sunil Khullar

createitstudios
... leave an impression

Create It Studios (NW) Ltd
3 Stevenson Square,
Manchester
M1 1DN

info@createitstudios.co.uk

Project Title

119 Withington Road, Whalley Range, Manchester, M16 8EB

Scale / North Point

1 : 100

Drawing Title

Detail Forecourt

Drawing Number

A1616(02)AP008

Revision

P2

Drawing Status

Preliminary