



## 1 Withington Street Elevation
1 : 100

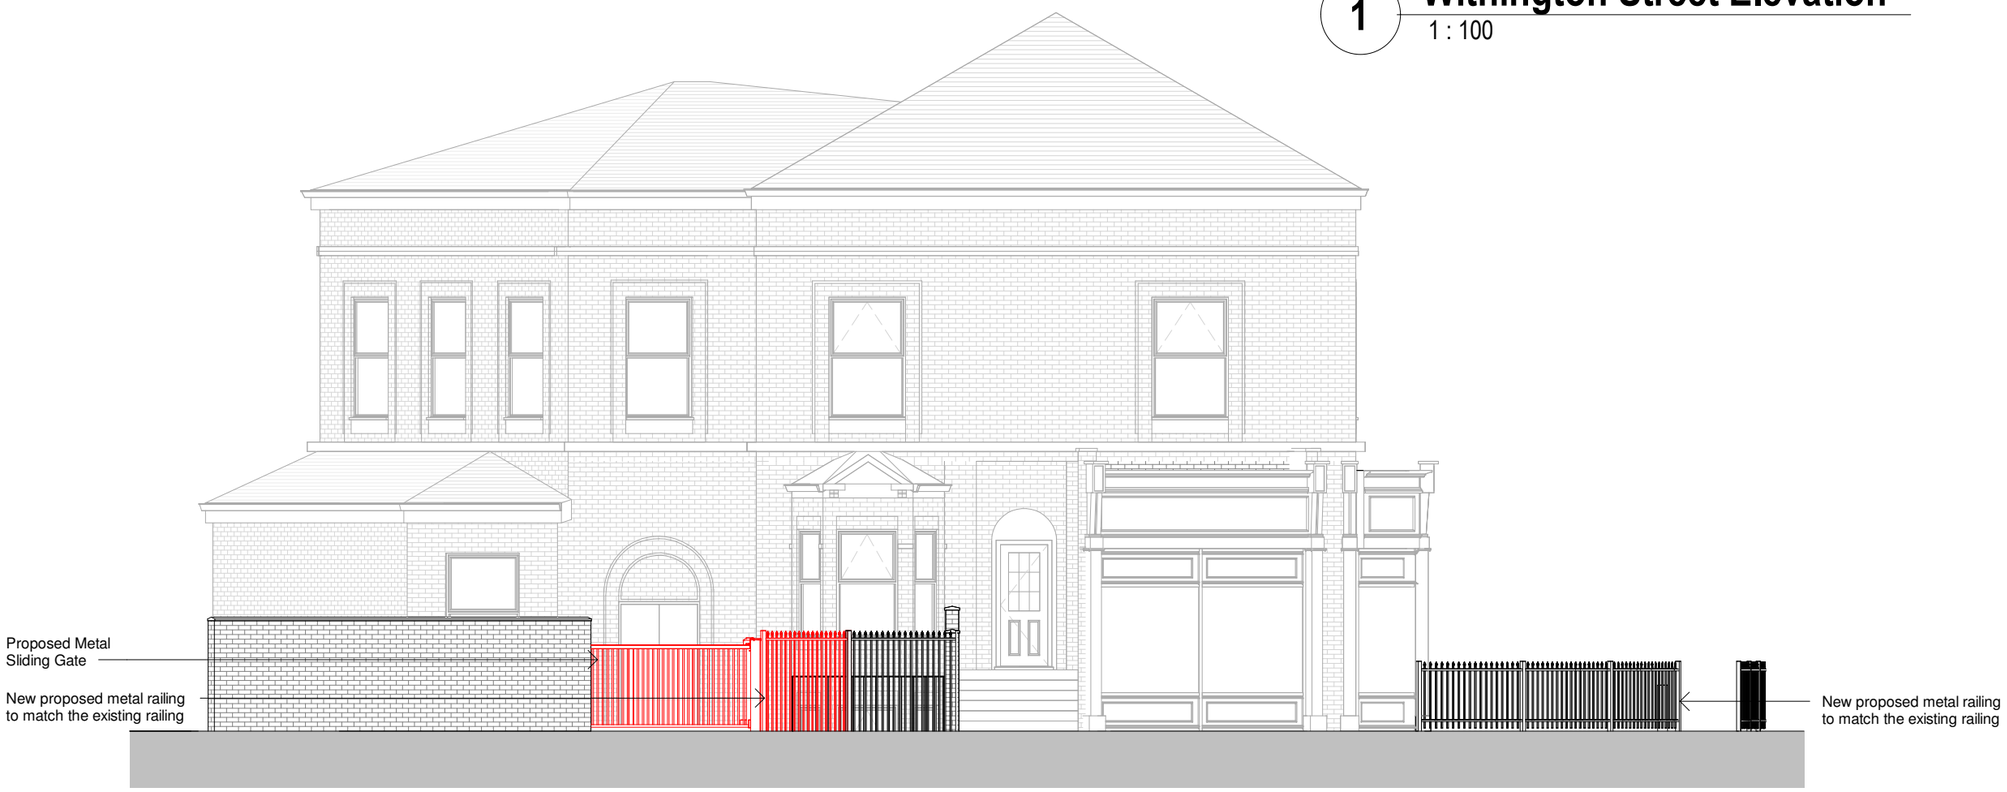


## 2 Yarburgh Street Elevation
1 : 100

### General Notes

The Architect shall have no responsibility for any use made of this document other than for that which it was prepared and issued.

All dimensions should be checked on site. Do not scale from this drawing

To be read in conjunction with all other Consultant's drawings.

The Architect to be immediately notified of any discrepancies.

Copyright on this drawing retained by the Architect.

| No. | Date | Dwn | App | Revision or reason for issue |
|---|---|---|---|---|
| P3 | 23/07/2026 | AK | SH | Amended Drawings |
| P2 | 18/06/2026 | AK | SH | Amended Metal Gate |
| P1 | 15/06/2026 | AK | SH | Initial Issue |

Client

Sunil Khullar

create it studios
leave an impression

**Create It Studios (NW) Ltd**
3 Stevenson Square,
Manchester
M1 1DN

info@createitstudios.co.uk

Project Title

119 Withington Road, Whalley Range, Manchester, M16 8EB

Scale / North Point

1 : 100

Drawing Title

Street Elevation

Drawing Number

A1616(02)AP007

Revision

P3

Drawing Status

Preliminary