
100 Raby Street, M16 7JQ

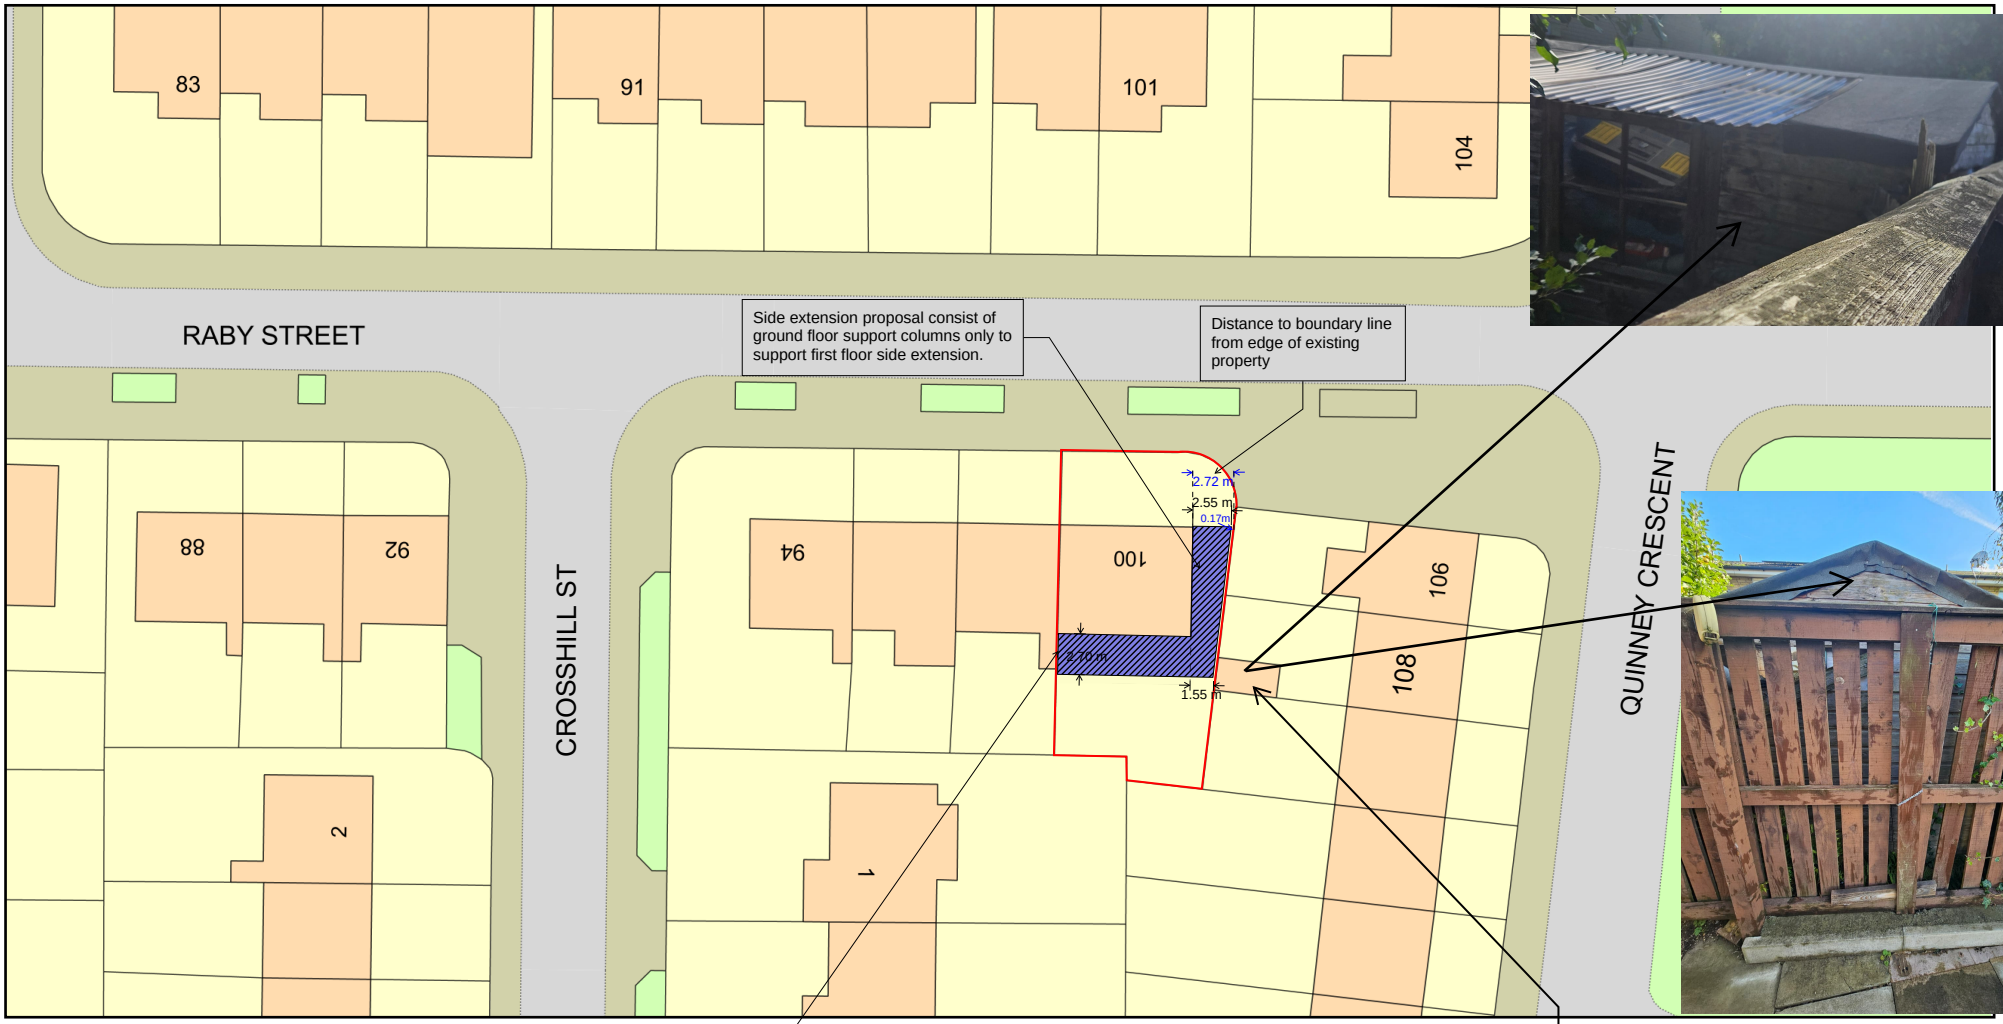

The proposal consist of replacing the existing external store at 100 Raby street with extension wall. This is in line with multiple extensions with approved planning within the neighbouring street and the area. Some example addresses where this has been achieved are as follows:
- 4 Isobel Close, M16 7JS
- 53 Brentwood street, M16 7LG

This is not a permanent structure but instead a DIY wooden garden shed located in garden of 108 Quinney crescent. Proposal is located within the boundary of 100 Raby street, no impact on neighbouring boundary.

N

ReQuestaPlan

Plan Produced for:	FK
Date Produced:	18 Sep 2026
Plan Reference Number:	TQRQM26257210657650
Scale:	1:500 @ A4

© Crown copyright and database rights 2025 OS 100042766