



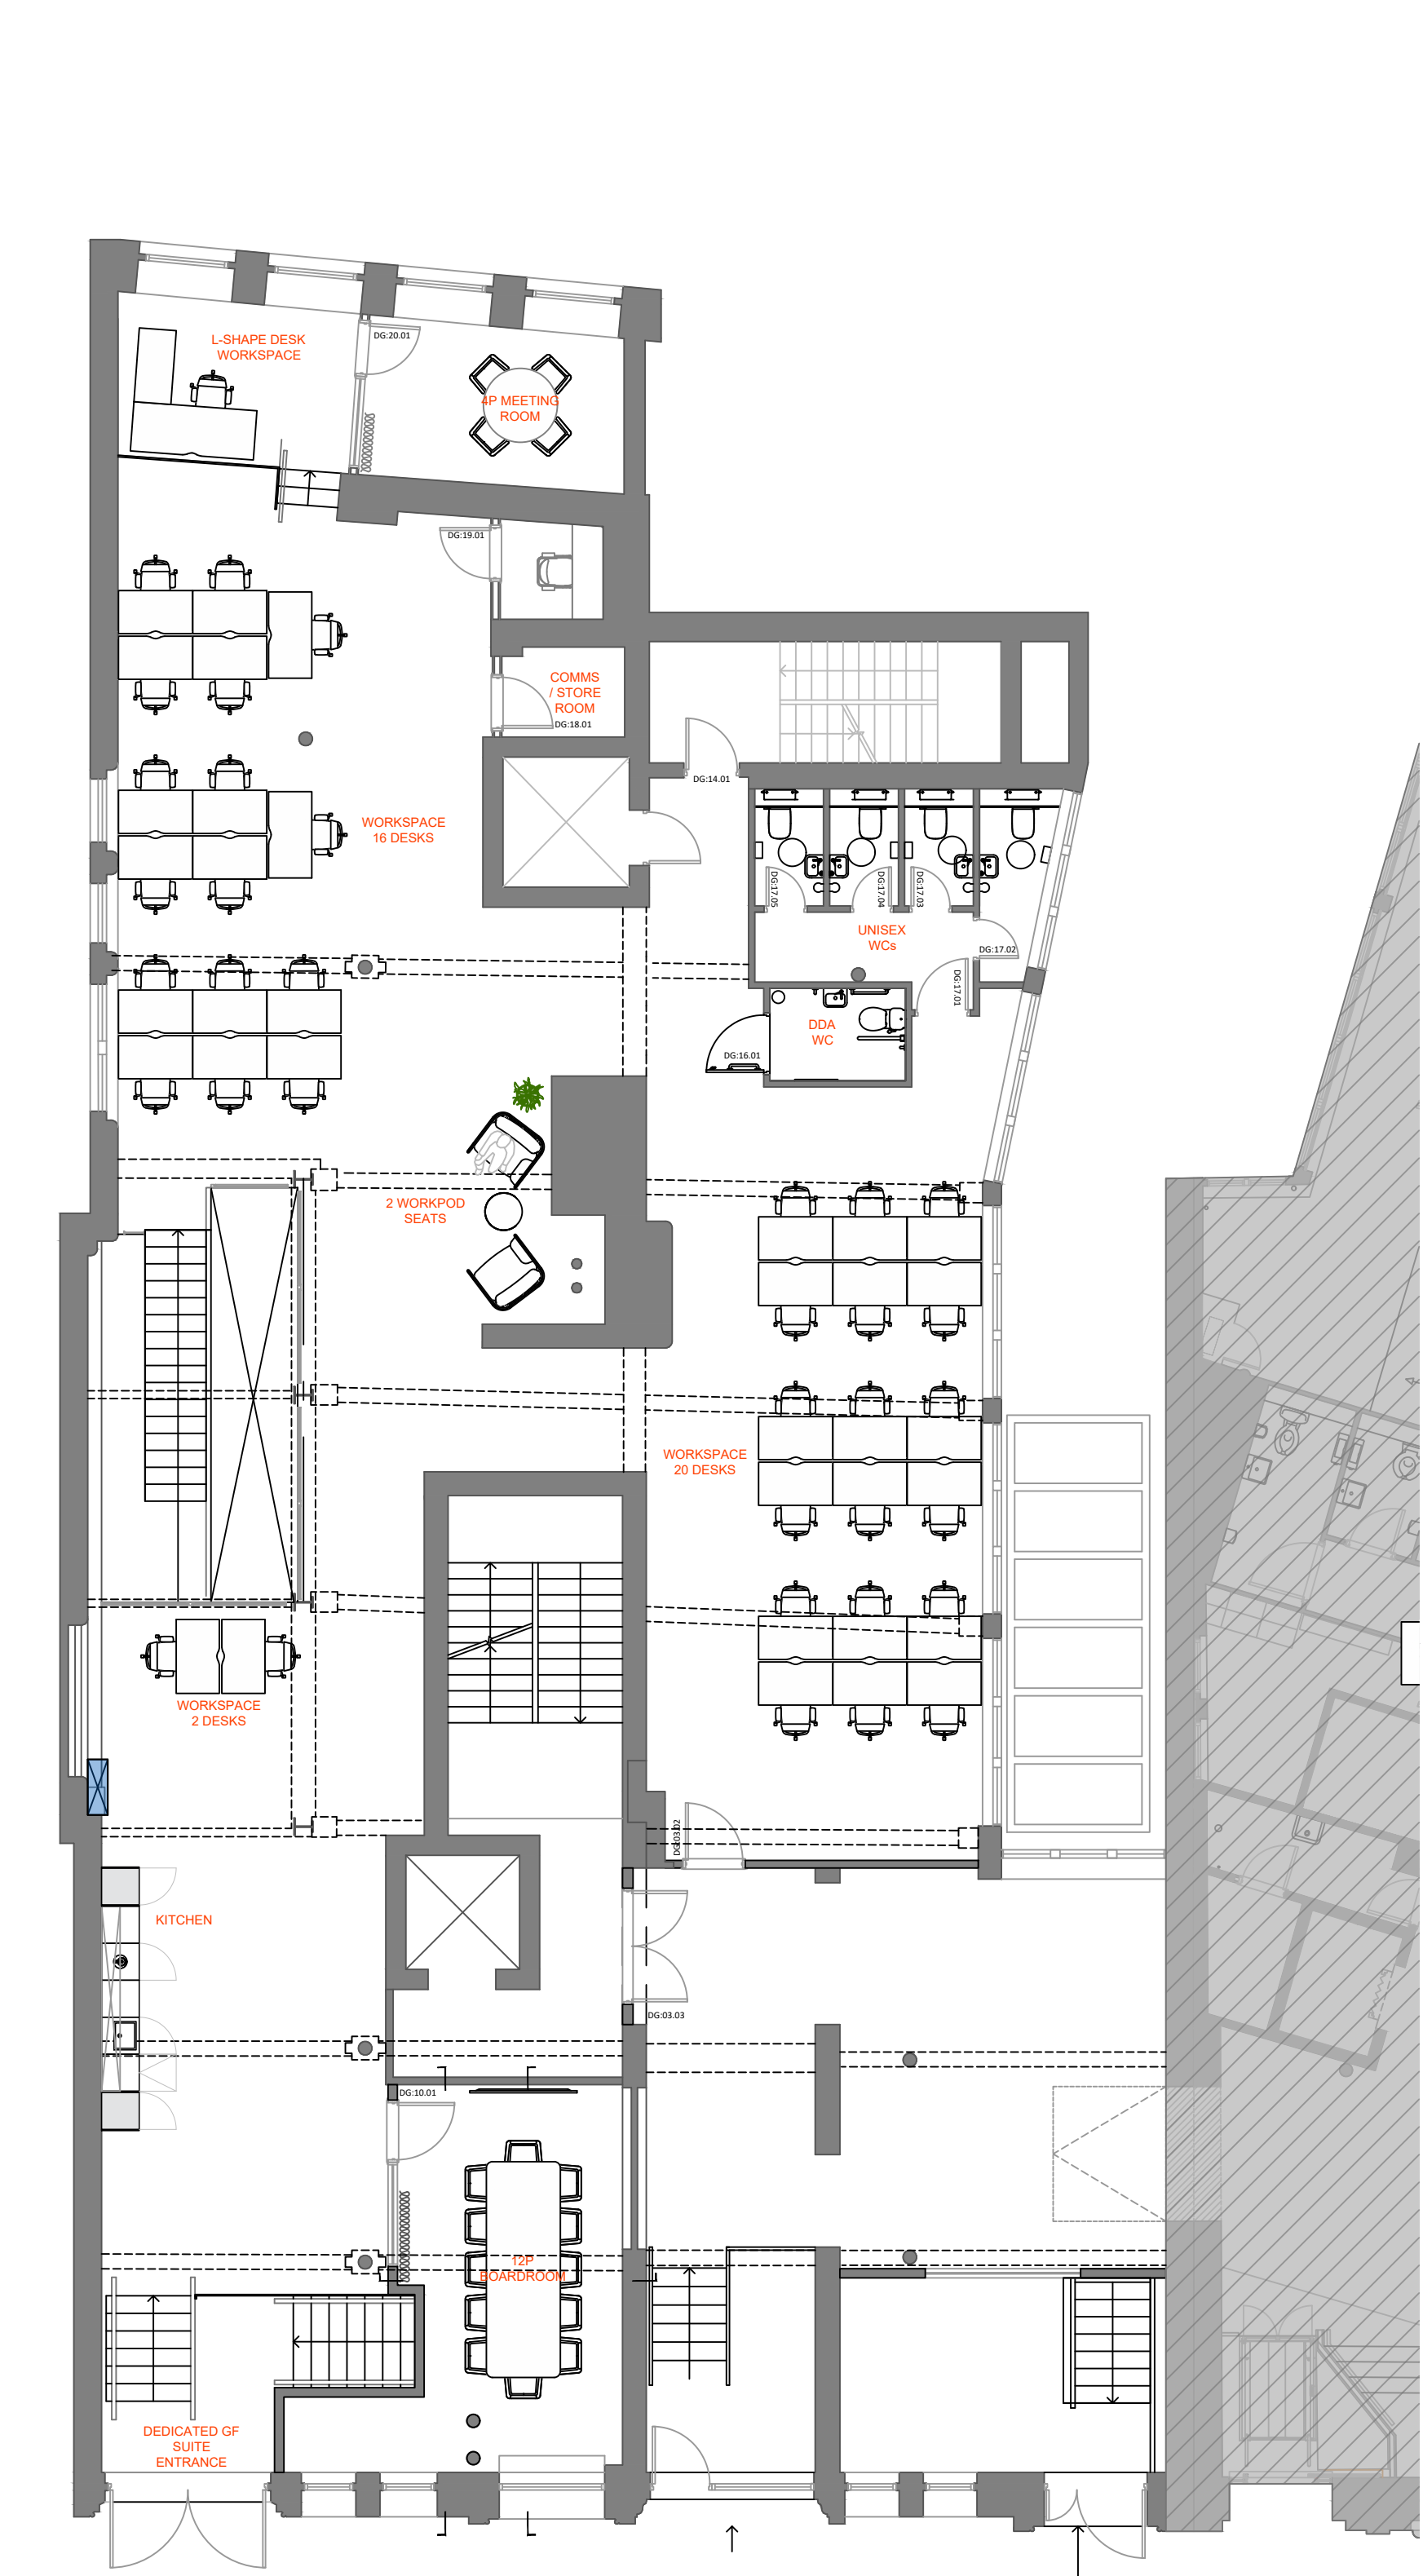

1 GROUND FLOOR DOOR REFERENCE PLAN
SCALE: 1:100 @A1

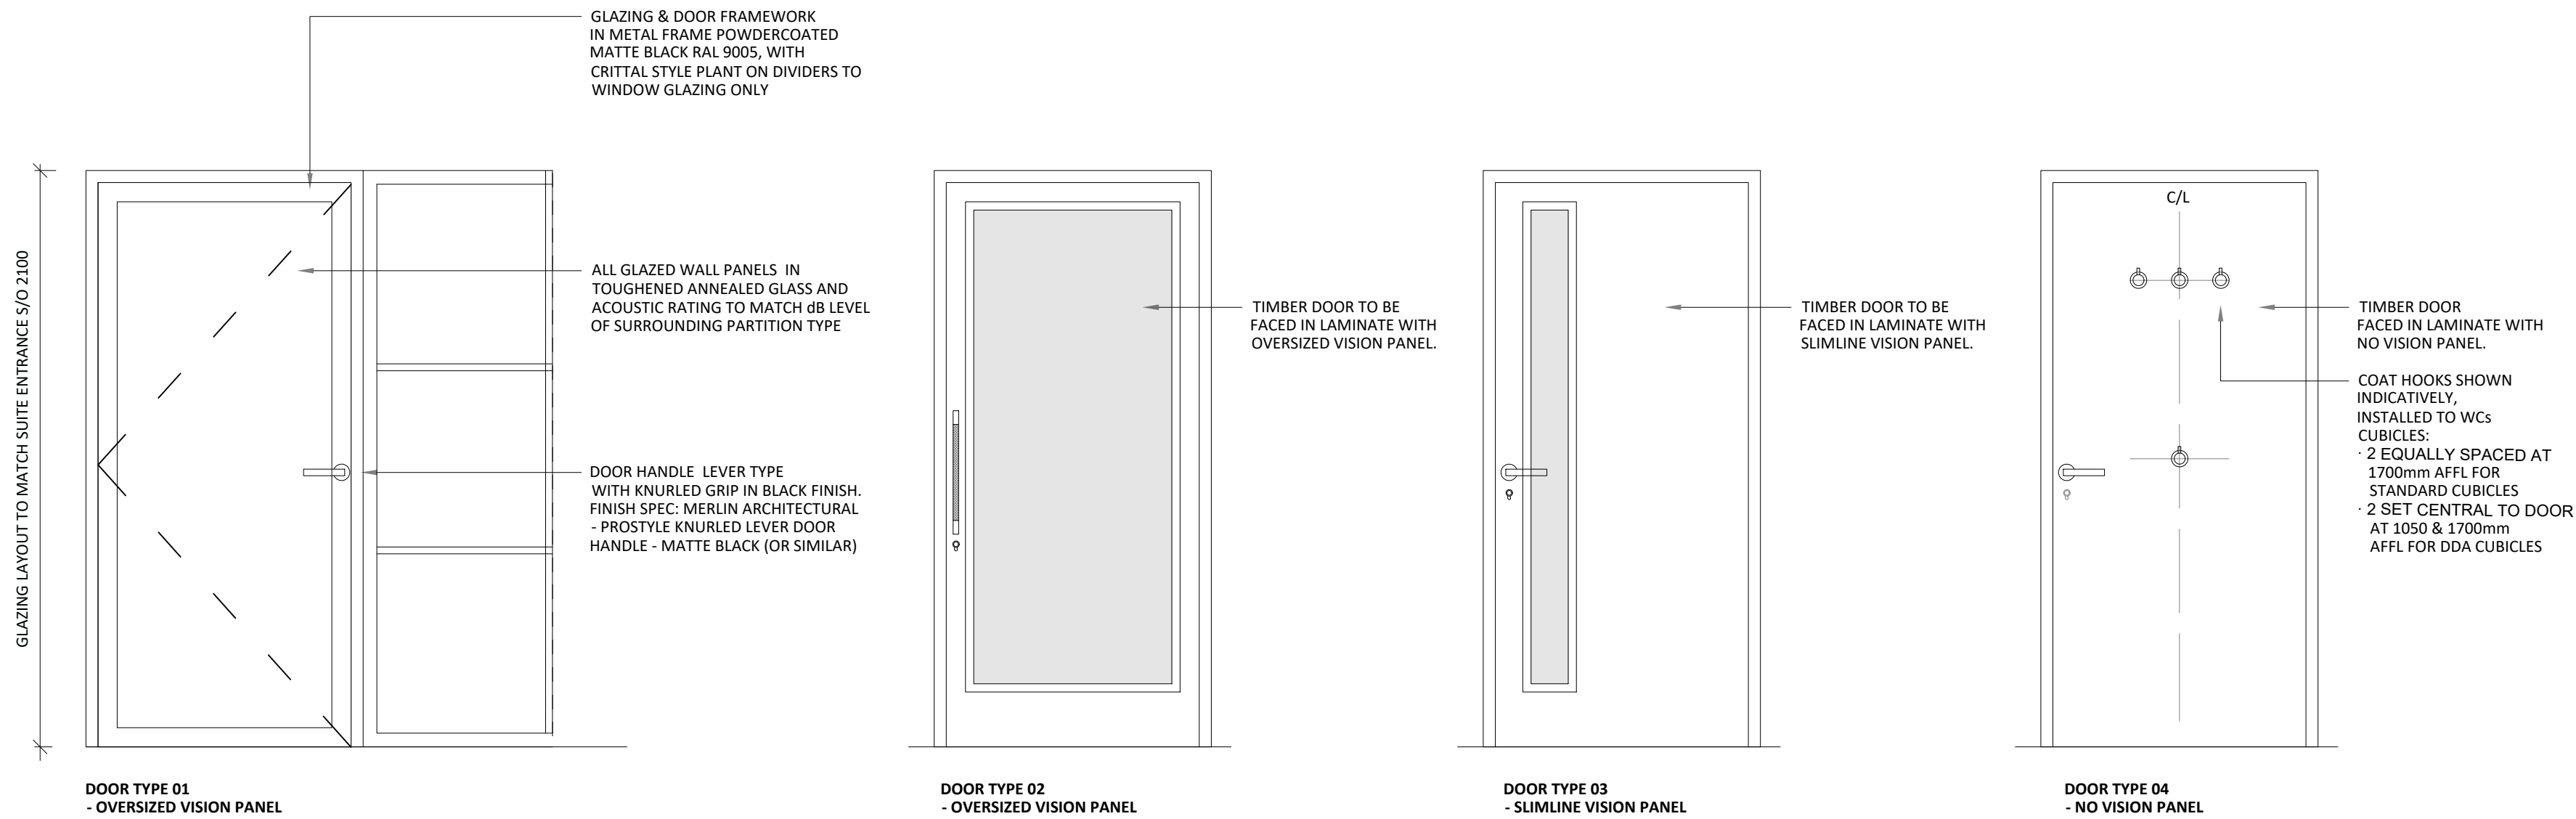

2 TYPICAL DOOR TYPE ELEVATIONS
SCALE: 1:20@A1

113-115 PORTLAND STREET - GROUND FLOOR - DOOR FINISHES SCHEDULE.					
REF	LOCATION	DOOR TYPE	FINISH	FIRE RATING (S=SMOKE SEAL)	DETAILS / COMMENTS
DG:03:02	LOUNGE / SUITE ENTRANCE	TYPE 2	DOOR FINISH 02	FD30s	
DG:03:03	LOUNGE / LIFT LOBBY	TYPE 2	DOOR FINISH 02	N/A	DOUBLE DOOR
DG:10:01	BOARD ROOM	TYPE 2	DOOR FINISH 01	N/A	
DG:14:01	EMERGENCY STAIR LOBBY	TYPE 3	DOOR FINISH 02	FD30s	
DG:16:01	DDA WC	TYPE 4	DOOR FINISH 02	N/A	
DG:17:01	WC LOBBY	TYPE 4	DOOR FINISH 02	N/A	
DG:17:02	WC CUBICLE	TYPE 4	DOOR FINISH 02	N/A	
DG:17:03	WC CUBICLE	TYPE 4	DOOR FINISH 02	N/A	
DG:17:04	WC CUBICLE	TYPE 4	DOOR FINISH 02	N/A	
DG:17:05	WC CUBICLE	TYPE 4	DOOR FINISH 02	N/A	
DG:18:01	COMMS / STORE	TYPE 4	DOOR FINISH 02	N/A	
DG:19:01	WORK POD	TYPE 2	DOOR FINISH 02	N/A	
DG:20:01	LOUNGE / LETTABLE MEETING ROOM	TYPE 2	DOOR FINISH 01	N/A	

DOOR FINISH 01.
CRITTAL STYLE DOOR IN BLACK METAL FRAME
FINISH SPEC: POWDERCOATED BLACK

DOOR FINISH 02.
TIMBER DOOR TO BE FACED IN LAMINATE.
FINISH SPEC: EGGER LAMINATE - BLACK - U999 PM

DOOR FINISH 03.
TIMBER DOOR TO BE FACED IN LAMINATE.
FINISH SPEC: EGGER LAMINATE - COTTON BEIGE - XXXX
STILE & LIPPINGS: CONCEALED SOLID OAK FINISHED
MATCH EGGER LAMINATE - NATURAL HAMILTON OAK
- H3303 ST10