



1. Front - Proposed
1 : 100

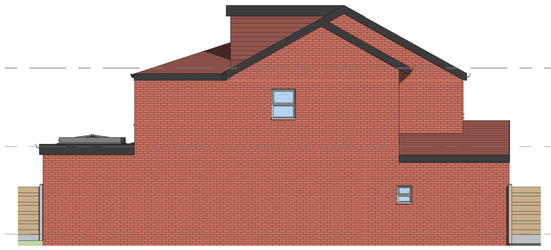


2. Left Side - Proposed
1 : 100




3. Rear - Proposed
1 : 100

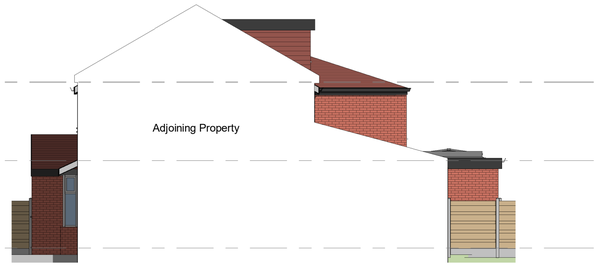


4. Right Side - Proposed
1 : 100

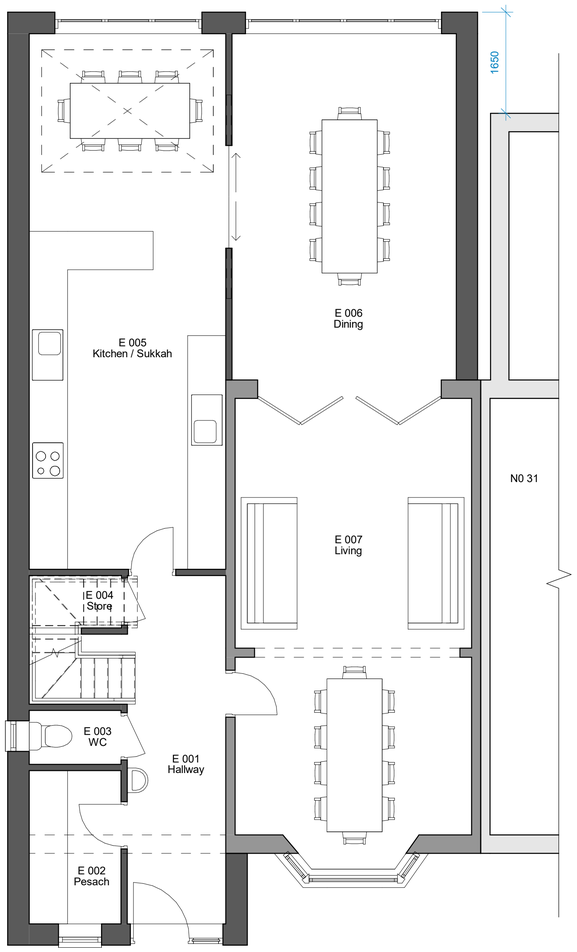

5. Level 0 - Proposed
1 : 50

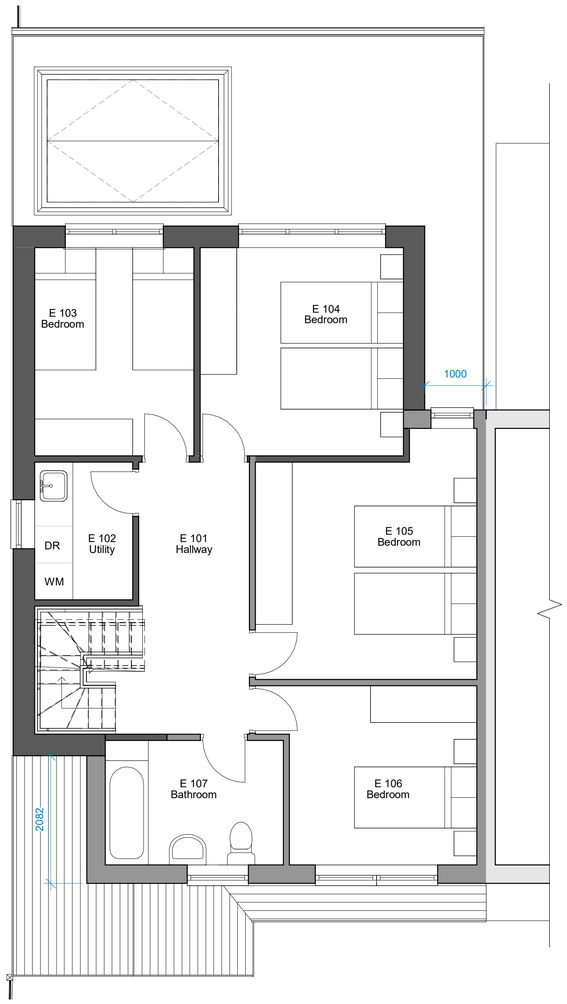

6. Level 1 - Proposed
1 : 50

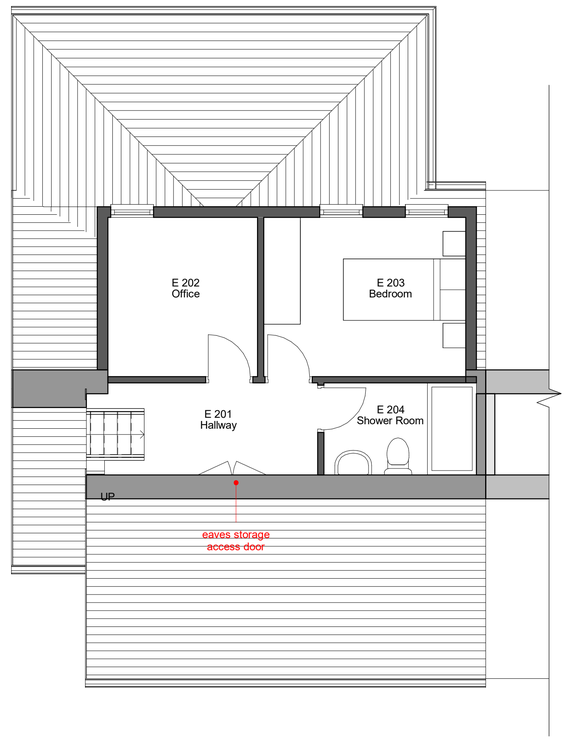

7. Level 2 - Proposed
1 : 50

0.5 0 0.5 1 1.5 2 2.5
SCALE 1: 50 m

1 0 1 2 3 4 5
SCALE 1: 100 m

REV.	DESCRIPTION	BY	DATE

RADNOR ARCHITECTURE
PLANNING & DESIGN

office@radnorarchitecture.co.uk

PROJECT
29 Haversham Road

PROJECT NO.	RA26121.
CLIENT	
DATE	23 SEP 2026
DRAWN BY	ER
TITLE	Proposed Plans and Elevations
SHEET NO.	003.
REV.	
SCALE @ A1	As indicated

NOTES

© COPYRIGHT - ALL RIGHTS RESERVED. NO PART OF THIS PUBLICATION MAY BE REPRODUCED, IN ANY FORM OR BY ANY MEANS WITHOUT PRIOR WRITTEN PERMISSION FROM THE DESIGNER. ALL DIMENSIONS AND SETTING OUT ARE TO BE CHECKED ON SITE BEFORE COMMENCEMENT OF WORK. ANY DISCREPANCY OR VARIATION IS TO BE REPORTED TO THE DESIGNER PRIOR TO THE COMMENCEMENT OF ANY WORK. ALL WORK AND MATERIALS TO BE IN ACCORDANCE WITH CURRENT STATUTORY LEGISLATION, CODES OF PRACTICE, AND BRITISH STANDARDS. ALL DIMENSIONS ON THIS DRAWING ARE IN MILLIMETRES UNLESS STATED OTHERWISE.