
AO

Making good around recessed up Light following new light install
6no. Locations

Removal of existing recessed lights and Slab repaired if instructed
7no. Locations

Duct/trench forming to allow rewiring of lights back to existing corner light

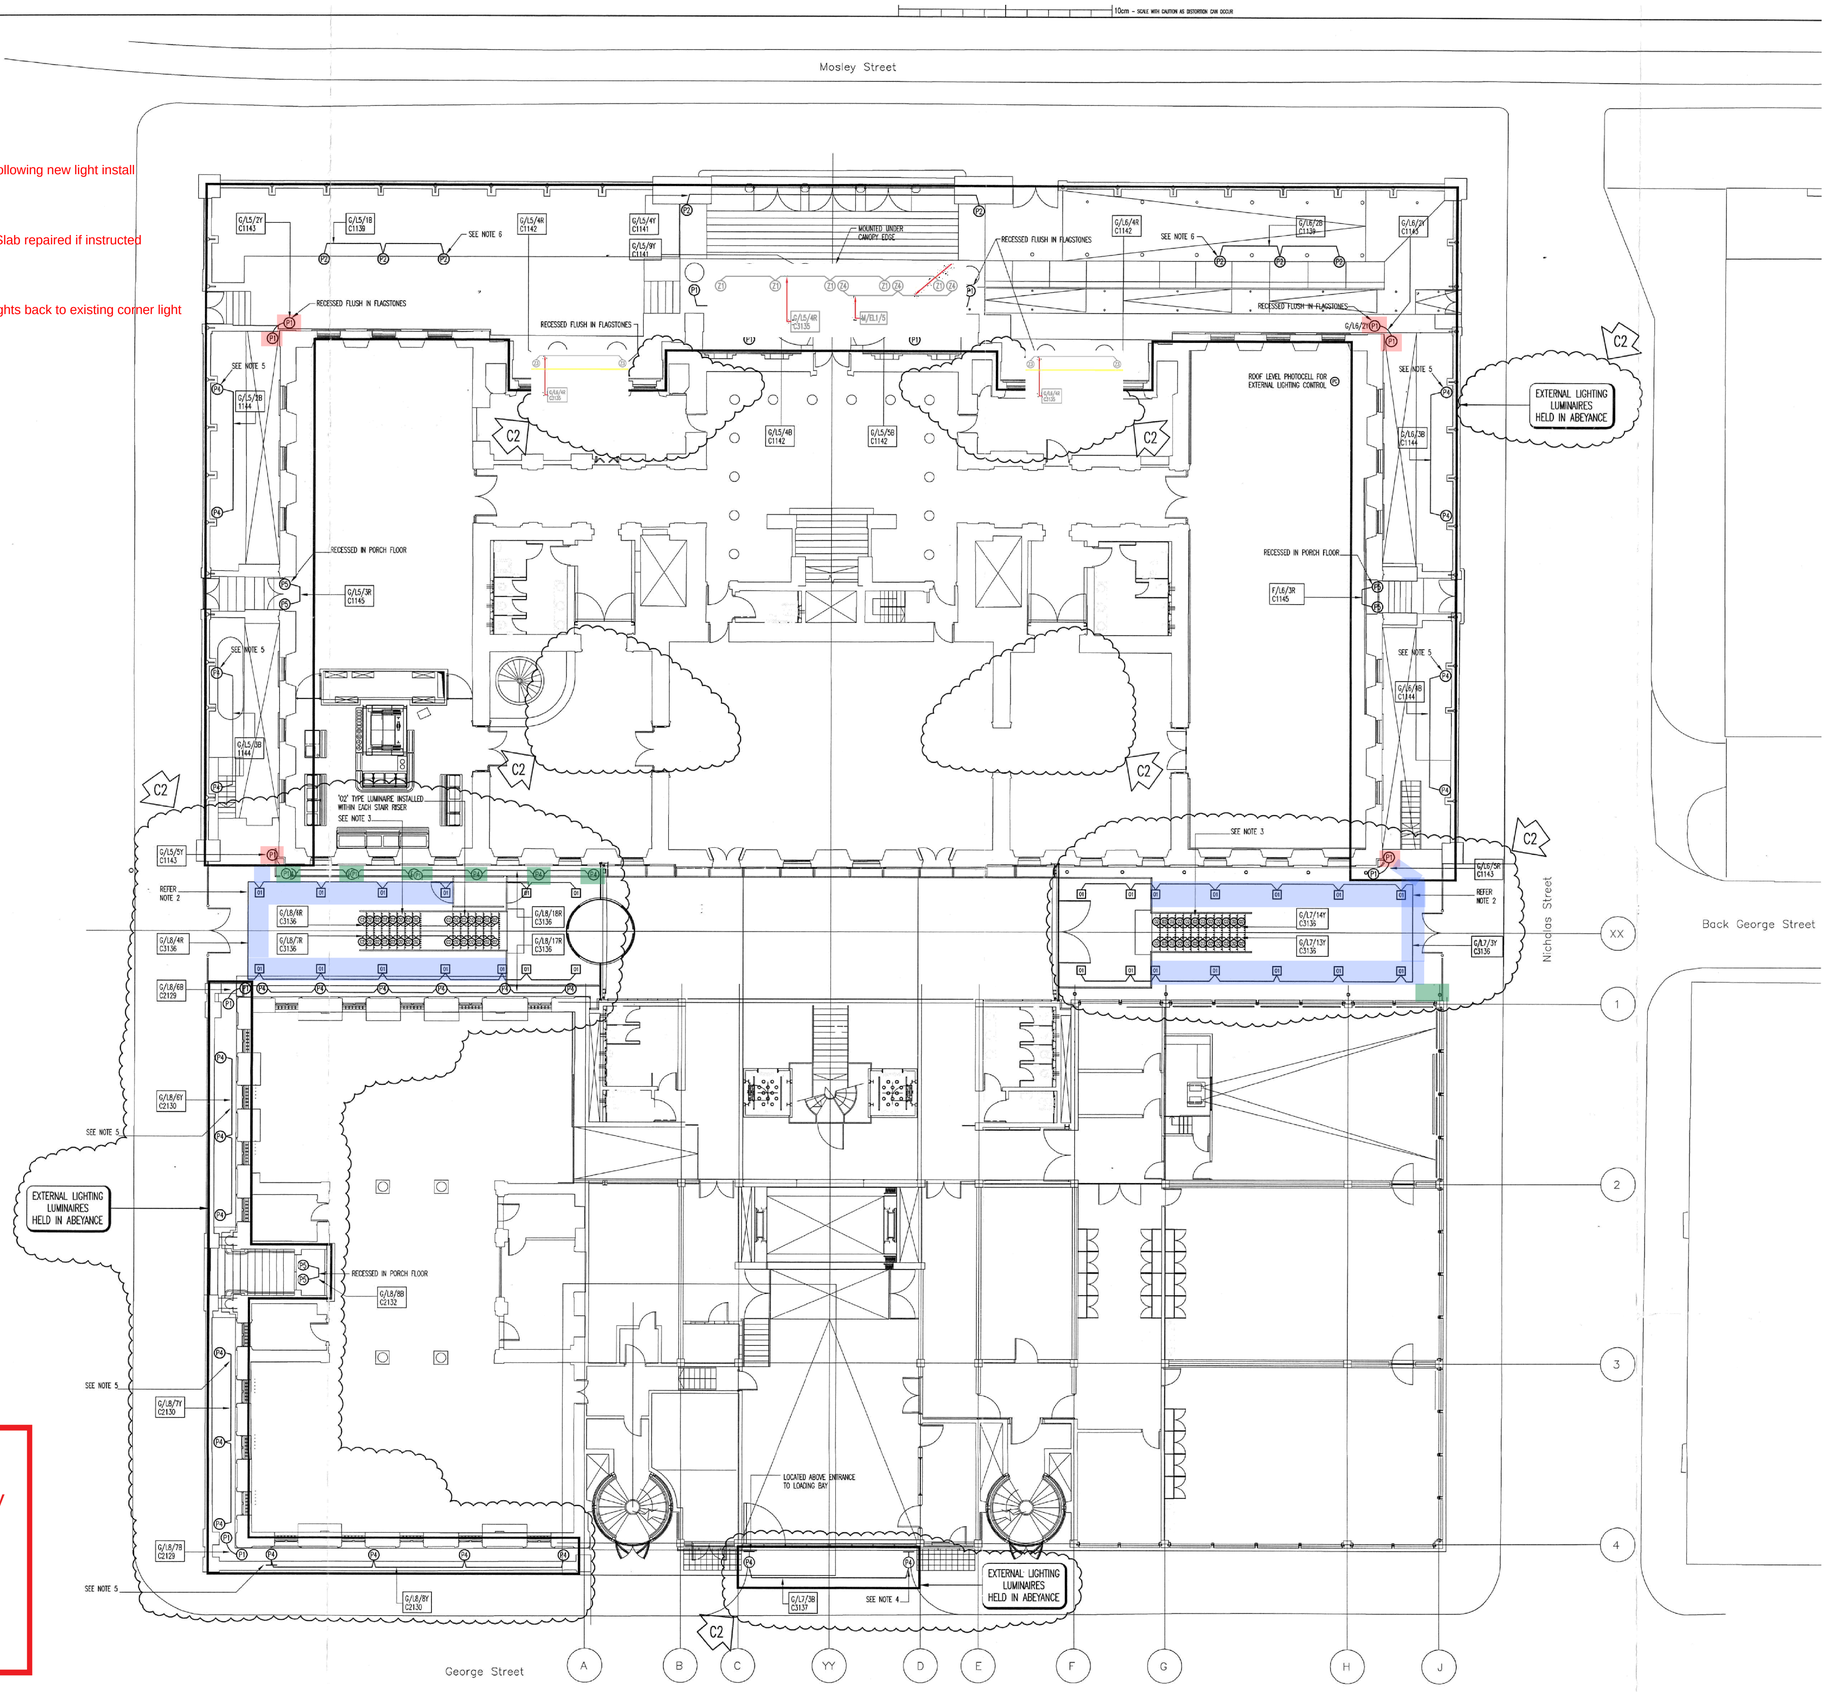

Please note this drawing and application relates to the City Art Gallery (Grade I) building only, including the 2002 extension. Other works (to the Athenaeum building) are subject to a separate LBC.

THIS DRAWING IS THE COPYRIGHT© OF KEY IS.
IT MUST NOT BE REPRODUCED OR USED FOR ANY PURPOSE WITHOUT PRIOR CONSENT. DO NOT SCALE FROM THIS DRAWING. WORK TO FIGURED DIMENSIONS ONLY. ALL DIMENSIONS ARE IN MILLIMETRES UNLESS STATED OTHERWISE. THIS DRAWING SHALL BE READ IN CONJUNCTION WITH ALL OTHER MECHANICAL, ELECTRICAL & PUBLIC HEALTH DRAWING, SPECIFICATIONS AND SCHEDULES.

NOTES

1. THIS DRAWING IS COPYRIGHT AND MUST NOT BE REPRODUCED WITHOUT THE WRITTEN PERMISSION OF KEY INTEGRATED SERVICES.
2. THIS DRAWING SHALL BE READ IN CONJUNCTION WITH ALL LATEST ARCHITECTS DRAWINGS BEFORE COMMENCING WORK, AND DISCREPANCY BETWEEN THE DRAWINGS AND THE SPECIFICATION SHALL BE BROUGHT TO THE ATTENTION OF THE ENGINEER AT KEY INTEGRATED SERVICES.
3. DO NOT SCALE THE POSITION OF ANY ITEM OF EQUIPMENT OR OUTLET ON THIS DRAWING.
4. ALL ITEMS OF EQUIPMENT OR OUTLETS SHALL BE POSITIONED IN ACCORDANCE WITH THE SPECIFICATION, AND THE SUPERVISING OFFICER'S INSTRUCTIONS. ANY ITEMS NOT INSTALLED AS THIS CLAUSE SHALL BE REPOSITIONED IF REQUESTED BY THE ENGINEER AT KEY INTEGRATED SERVICES.
5. IN ADDITION TO COMPLYING WITH THE SPECIFICATION, THE CONTRACTOR SHALL ALSO REFER TO THE ARCHITECTS ELEVATION DRAWINGS AS APPLICABLE.
6. THERE SHALL BE NO CHANGES TO THE PROPOSALS WITHOUT THE AGREEMENT OF THE ENGINEER AT KEY INTEGRATED SERVICES.

Rev	Amendment	Date

KEYIS
Engineered to deliver
T: 01925 759948 F: 01925 758400
E: info@keyis.com W: www.keyis.com

Client: Client Name

Project Title: Project Title

Drawing Title: Drawing Title

Drawn By	Checked By	Approved By	Scale @ A1
YC	CHK	APR	1:XX

Document Number	Status	Revision
C0000-KEY	T01	T01