

Please note this drawing and application relates to the City Art Gallery (Grade I) building only, including the 2002 extension. Other works (to the Athenaeum building) are subject to a separate LBC.

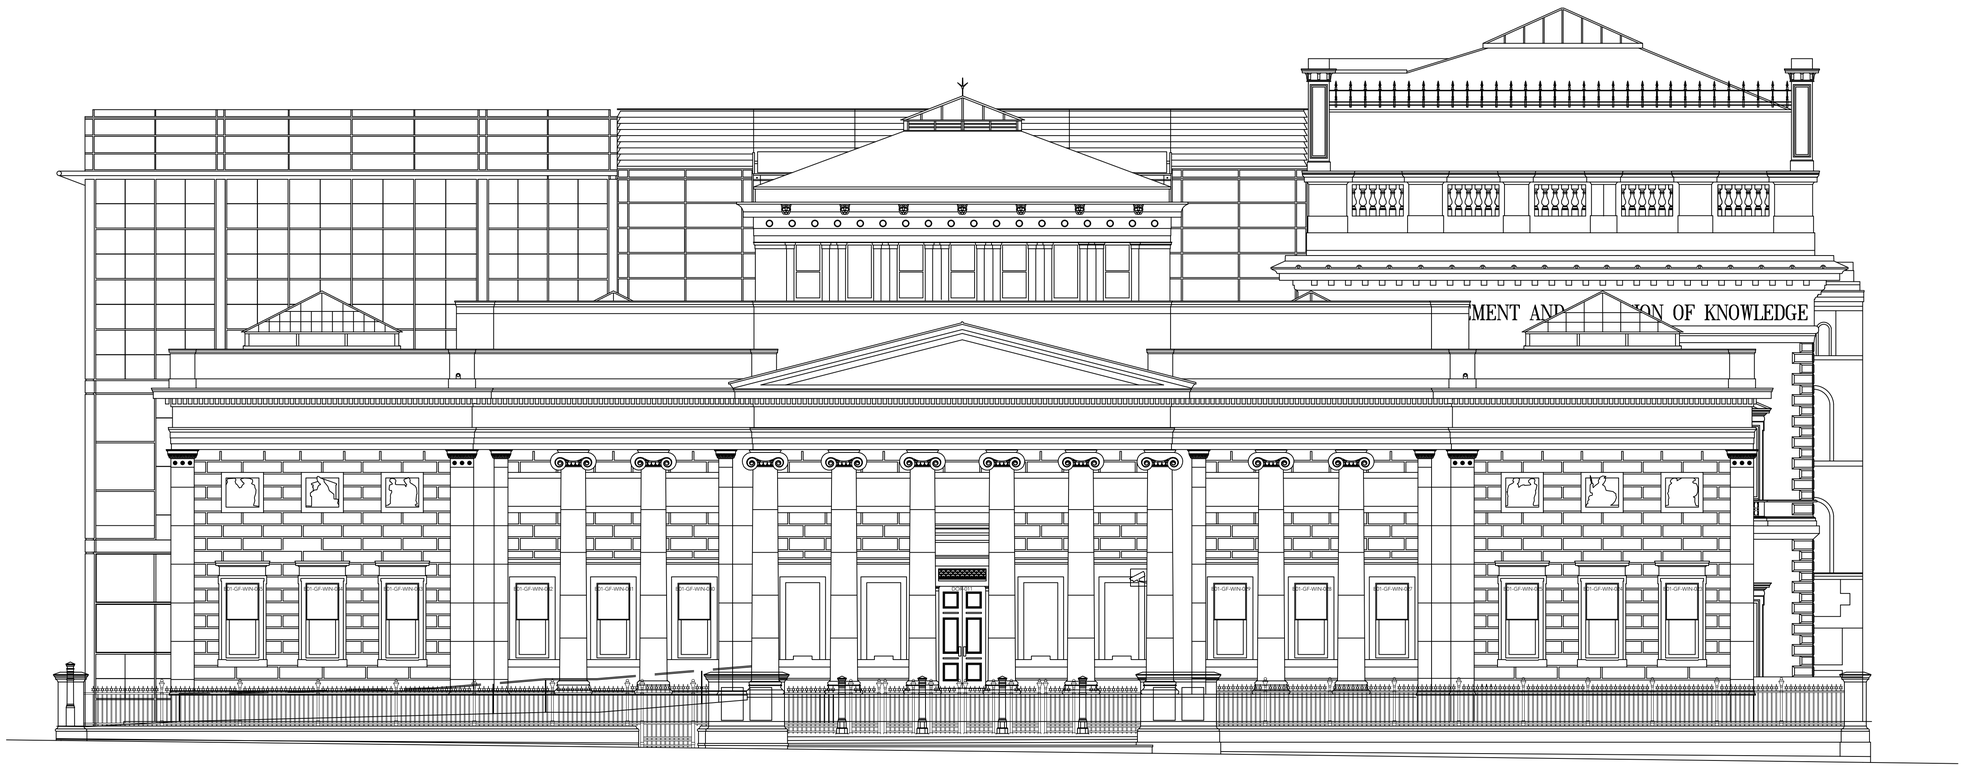

MOSLEY STREET ELEVATION

Note:
Do not scale from this drawing.
Dimensions are to be checked on site.
If in doubt please ask.

KEY PLAN

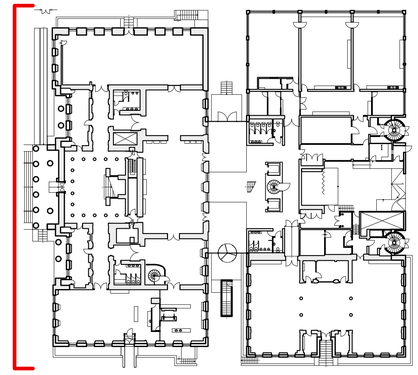

N

Rev	Date/Intls	Details
P01	07/04/26 HB	First Issue

© The moral rights of the author are hereby asserted.
This drawing and design is the sole property of Buttress Ltd and must not be reproduced without permission.
Buttress Ltd is Registered in England and Wales: 5365573

MANCHESTER CITY COUNCIL

Buttress

41 Bengal St
Manchester
M4 6AF

T 0161 236 3303
E contact@buttress.net
W www.buttress.net

Project Title	Manchester Art Gallery
Client	Manchester City Council
Location	Mosley Street, Manchester
Drawing Title	Existing Elevations Mosley Street
Date	07/04/26
Checked	EK
Scale	1:100
Orig Paper Size	A1
Status	**Preliminary**

Project:	Origin:	Zone:	Level:	Type:	Disc:	Code:	Number:	Rev:
MAG	BUT	00	ZZ	DR	A	00	2001	P01