

Please note this drawing and application relates to the City Art Gallery (Grade I) building only, including the 2002 extension. Other works (to the Athenaeum building) are subject to a separate LBC.

KEY PLAN

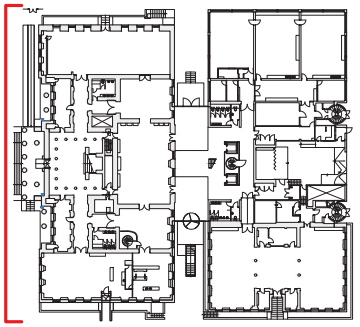

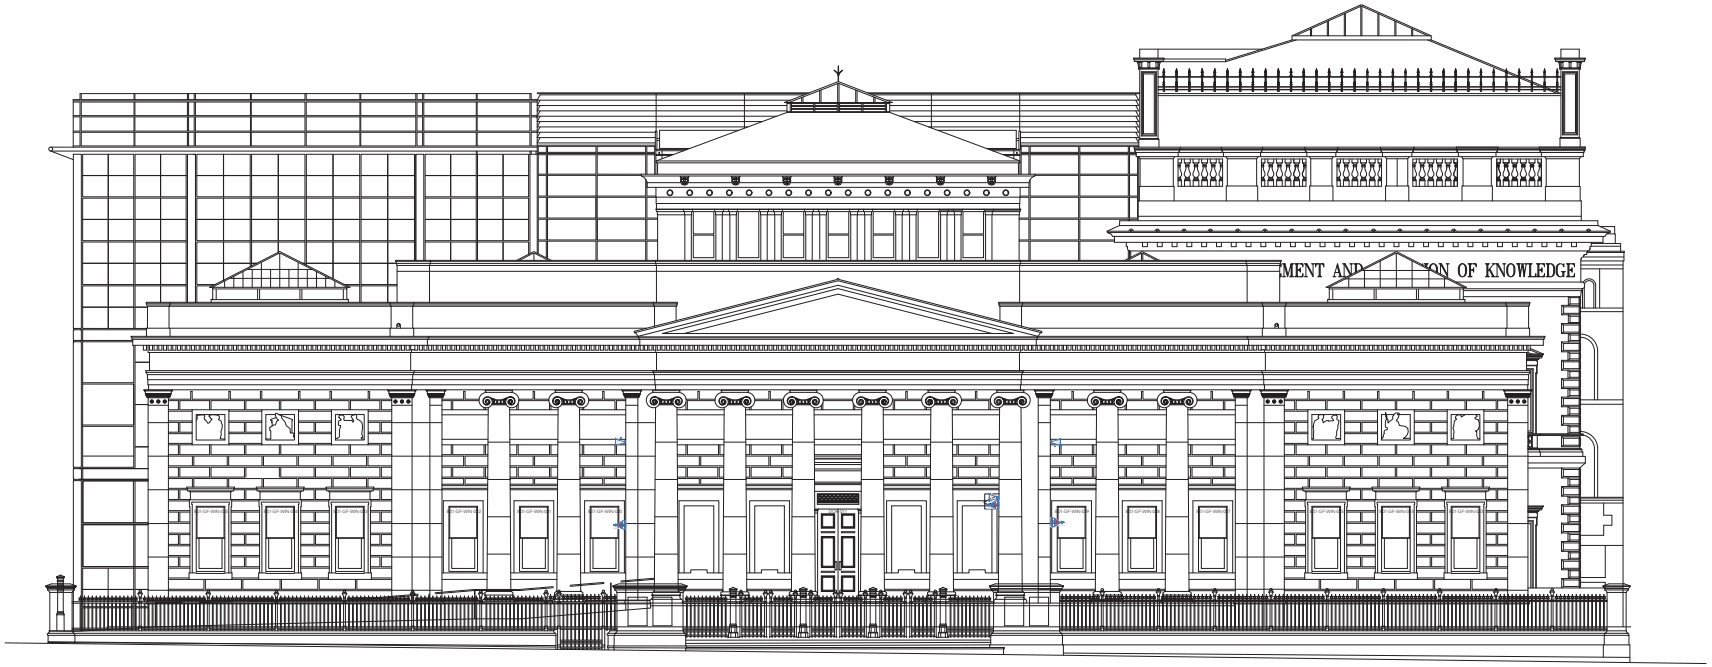


DOCUMENT SECURITY CLASSIFICATION

THIS DRAWING IS THE PROPERTY OF MITIE SECURITY SYSTEMS LIMITED AND MAY NOT WITHOUT THE EXPRESS WRITTEN CONSENT OF THE COMPANY BE COPIED IN WHOLE OR IN PART OR USED FOR ANY PURPOSE OTHER THAN THAT FOR WHICH IT IS SUPPLIED.

© COPYRIGHT - MITIE SECURITY SYSTEMS LIMITED

| MOD. | DESCRIPTION | SDD. 125.DES. | CAD | APPD. | DATE |
|---|---|---|---|---|---|
| P02 | Speaker Relocation | | JR | M* | 22/09/26 |

mitie | fire & security

6-10 Rising Lea,
Derby Road, Risley,
Derbyshire,
DE72 3SS
T. 0115 949 9449
www.mitie.com

| | | | |
|---|---|---|---|
| CAD INPUT | J.Redfern | PROJECT No. | 519170 |
| CHECKED | M.Anderson | INSTALLATION No. | |
| APPROVED | | SCALE | N.T.S @ A1 |
| DATE | 12/05/2026 | SDD.125.DES. | |
| DRG. OFFICE | Risley | ENGINEER | |
| AUTOCAD FILE NAME: | | XREF FILE NAMES: | |

TITLE

# Manchester ART Gallery
# CCTV Elevations
# Mosley Street

PROJECT:
2026 CCTV Upgrade

DRAWING No.
MAG2-MFS-18-ZZ-DR-X-68-1001

MOD.
P02