

© Crown Copyright, All Rights Reserved. 2021 Licence Number 0100031673

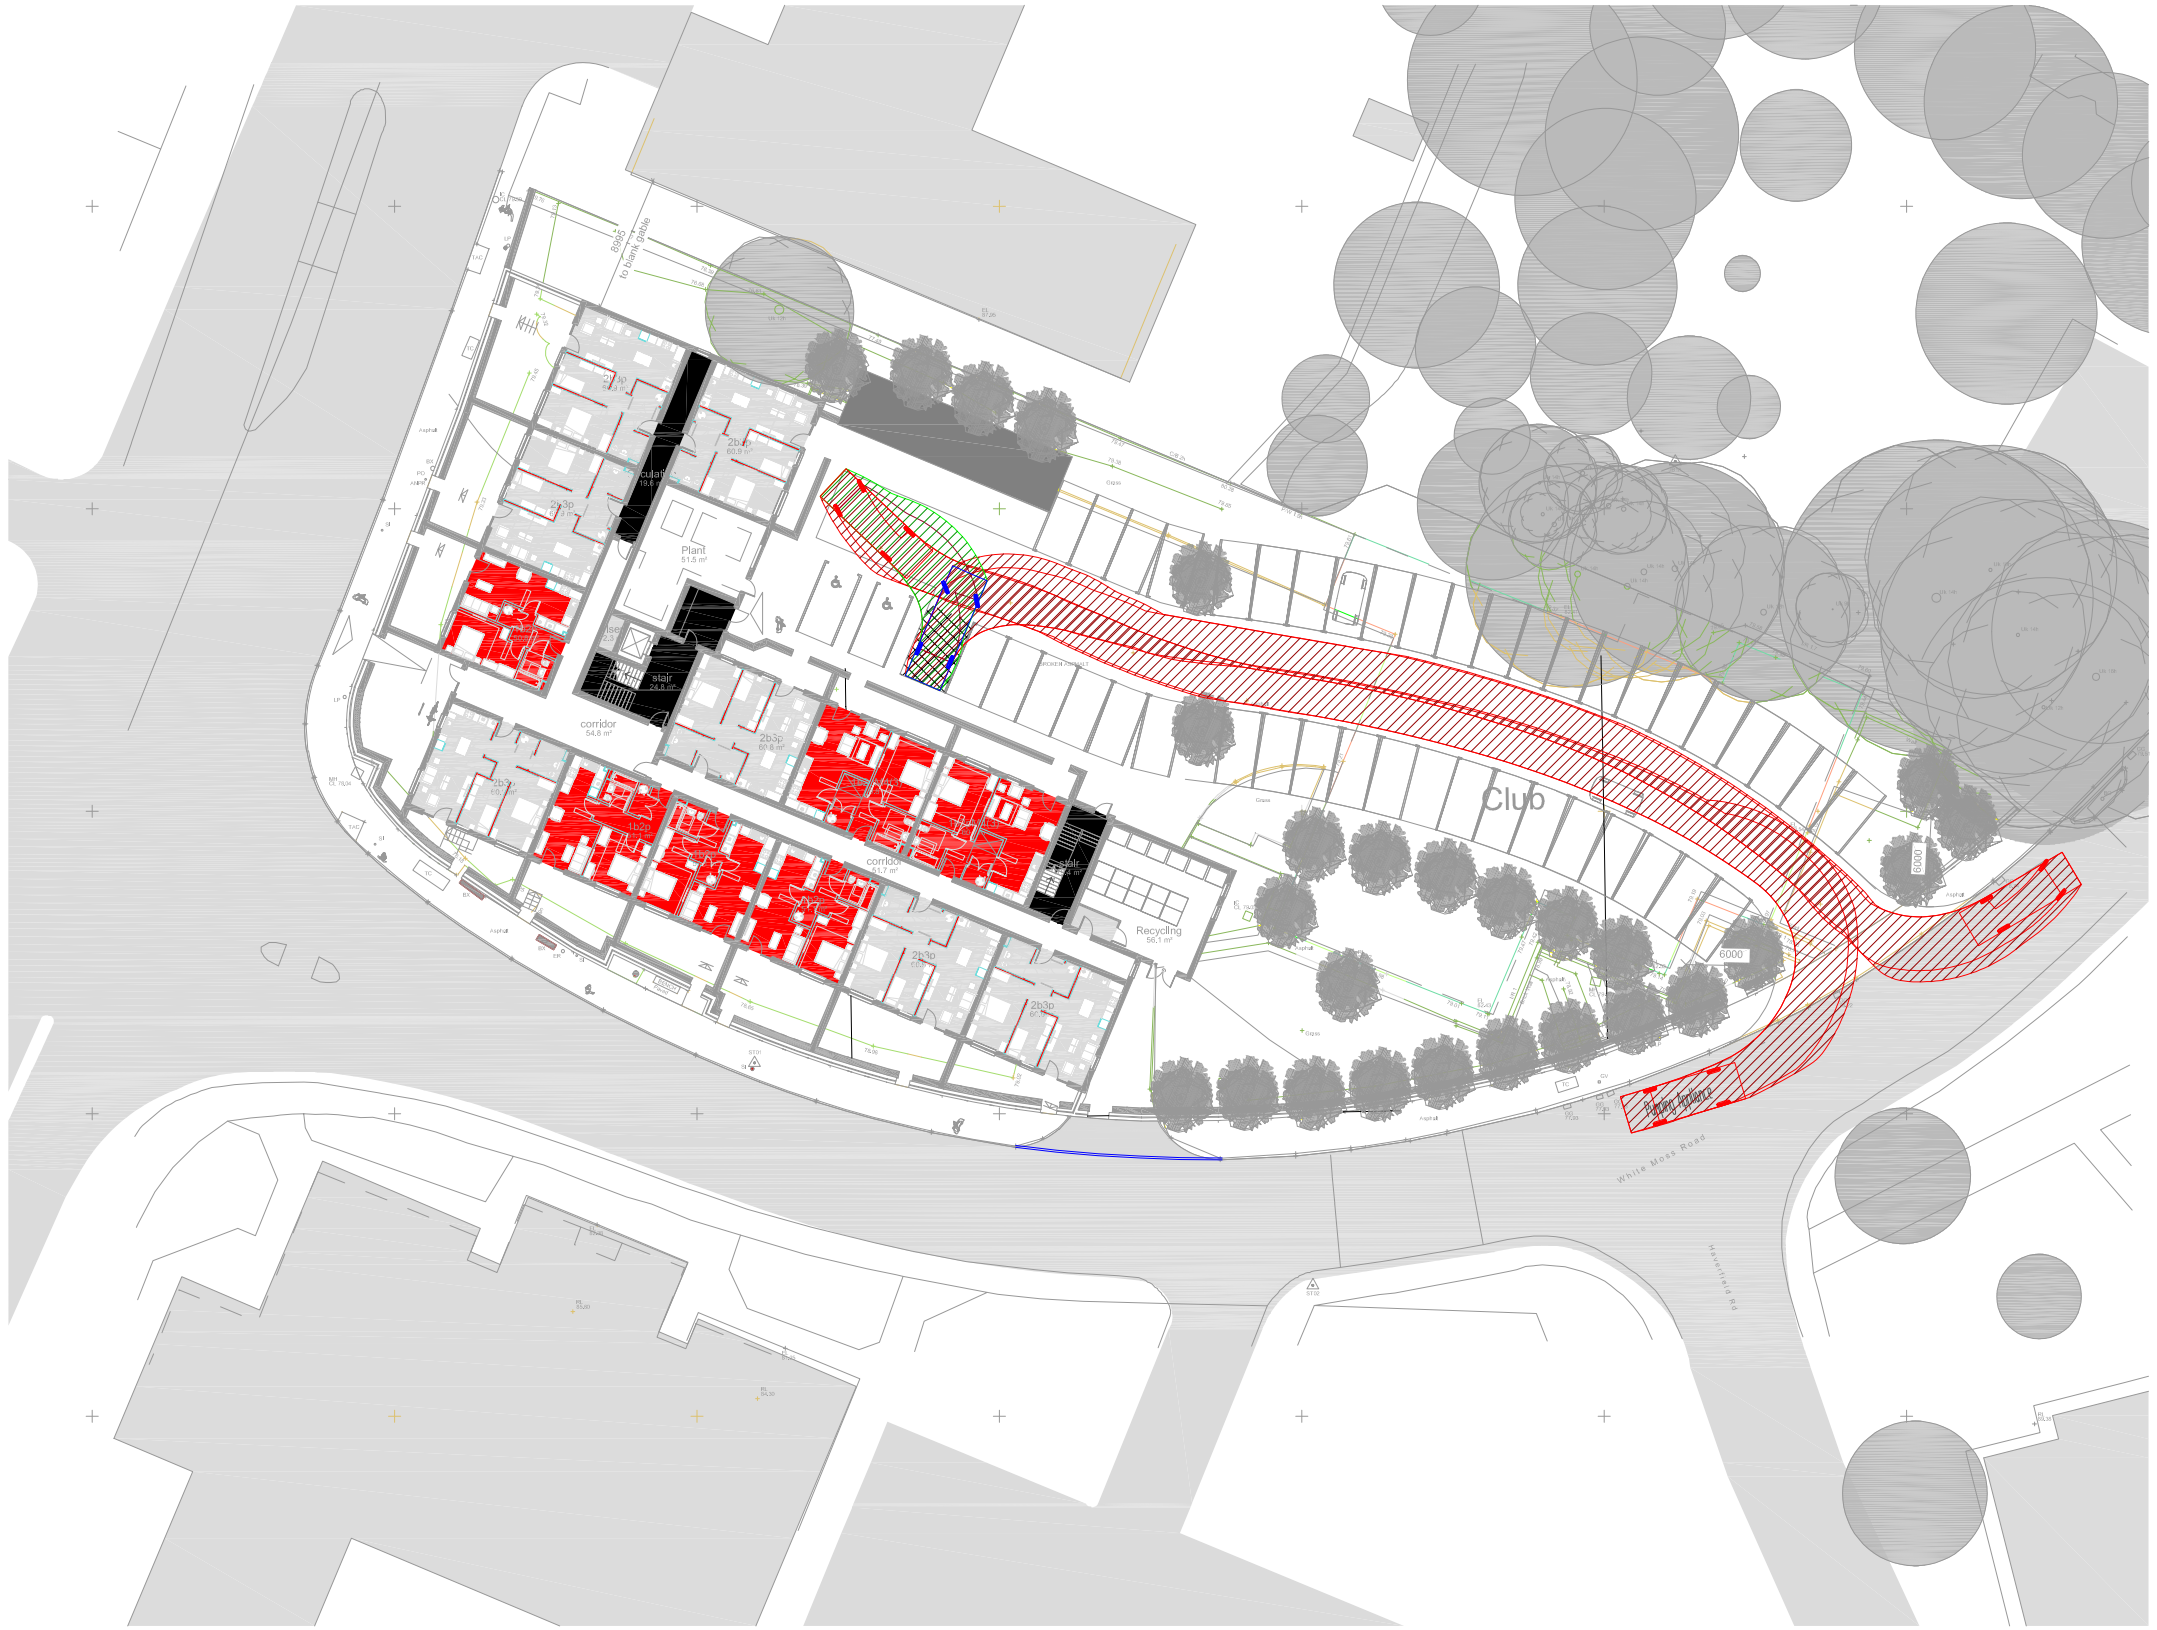

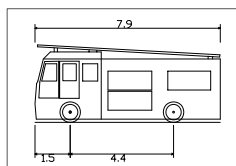

Pumping Appliance	
Overall Length	7.900m
Overall Width	2.500m
Overall Body Height	3.300m
Min Body Ground Clearance	0.140m
Track Width	2.500m
Lock to lock time	4.00s
Kerb to Kerb Turning Radius	7.750m

S|C|P
Transportation Planning : Infrastructure Design
Colwyn Chambers, 19 York Street, Manchester, M2 3BA, Tel 0161 832 4400,
www.scptransport.co.uk, Email info@scptransport.co.uk

Client

Project Title
WHITE MOSS ROAD, BLACKLEY

Drawing Title
SWEPT PATH ANALYSIS - FIRE TENDER

Scale	By
1:500 @ A3	BA
Date	Checked
18.05.2026	CT
Approved/ Unapproved	Status
-	PLANNING

Rev	Description	Date	By
–	–	–	–
–	–	–	–
–	–	–	–
–	–	–	–

Drawing No.
SCP/260270/ATR01

Revision
-