
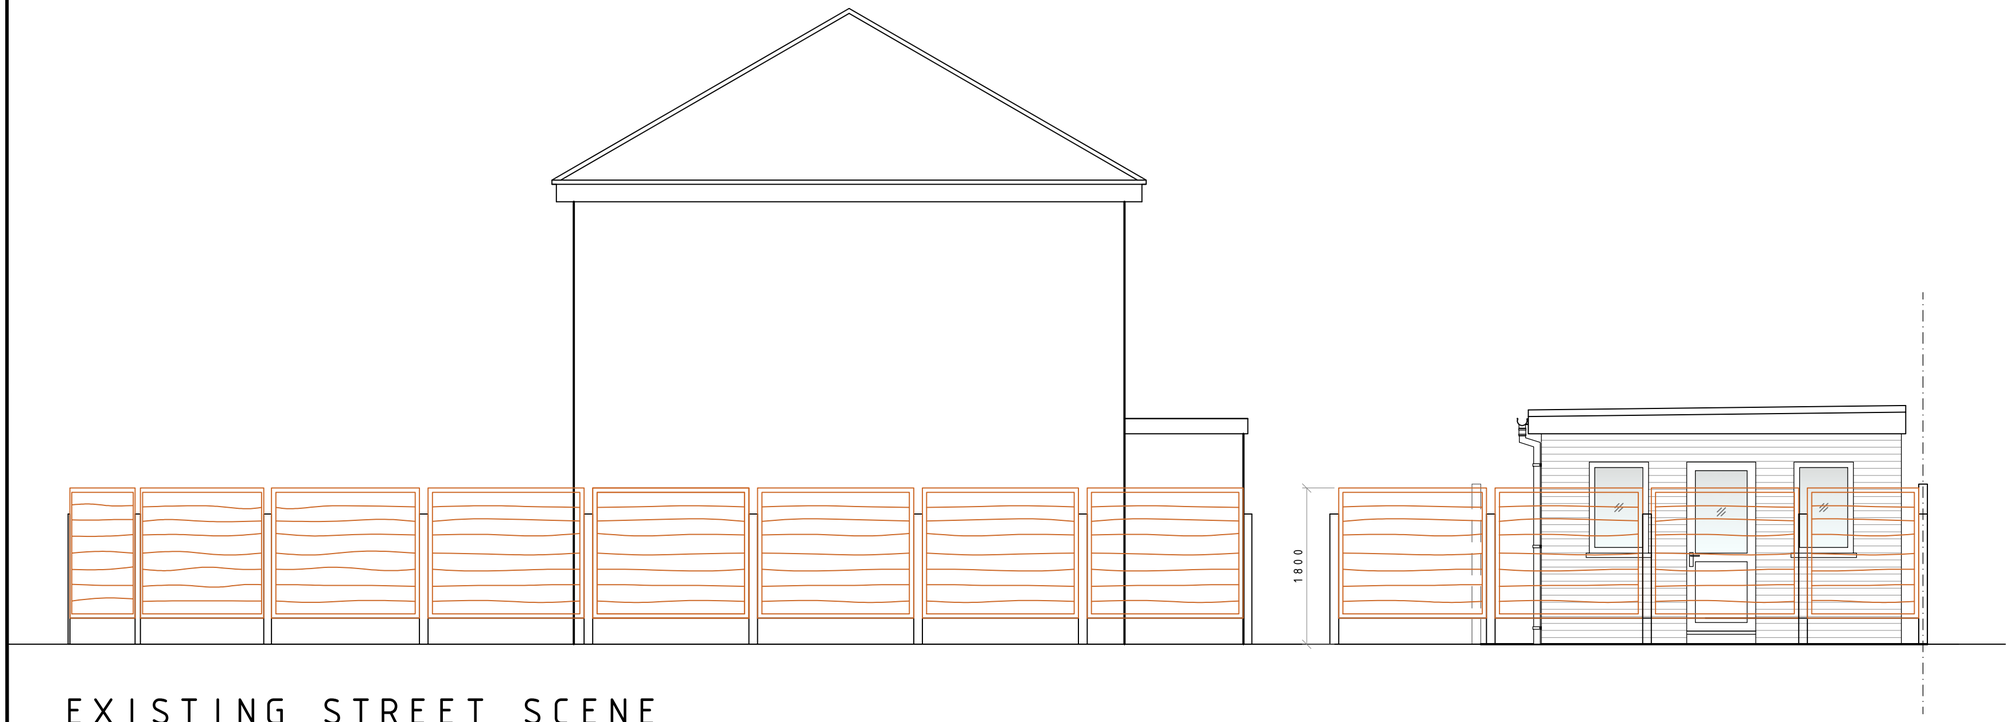


EXISTING STREET SCENE

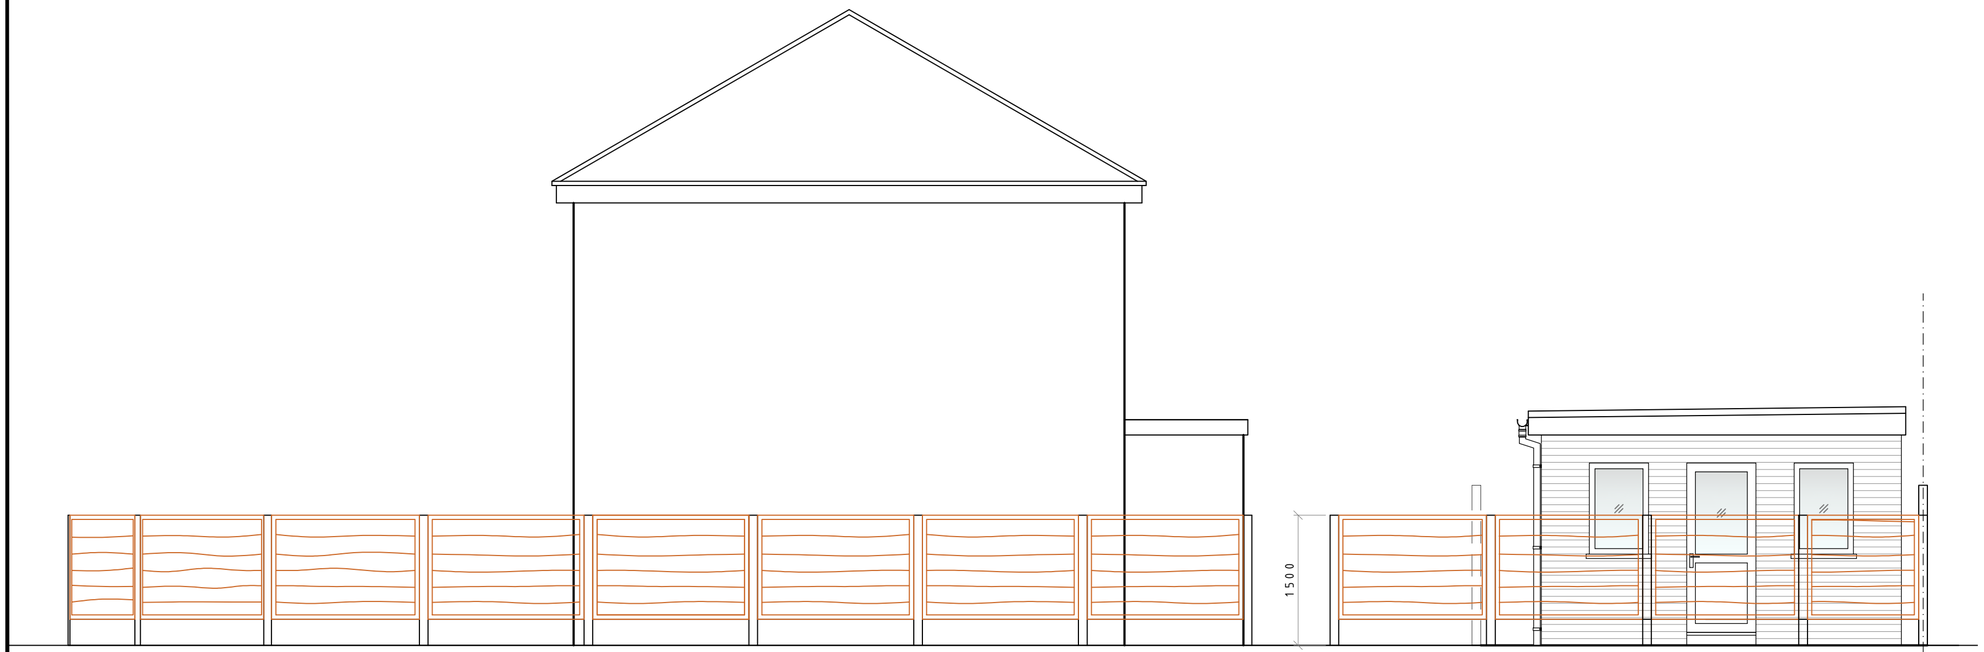

PROPOSED STREET SCENE

A FIRST ISSUE	-	05.10.26
AMENDMENTS	I	DATE

ADDRESS
862 KINGSWAY
MANCHESTER
M20 5WG

SUBJECT
EXISTING AND PROPOSED
STREET SCENES

CLIENT
MR M.KHAN

DATE 21.09.2026
SCALE 1:50

JOB No.	DRG No.	AMENDMENT
2604	05	A