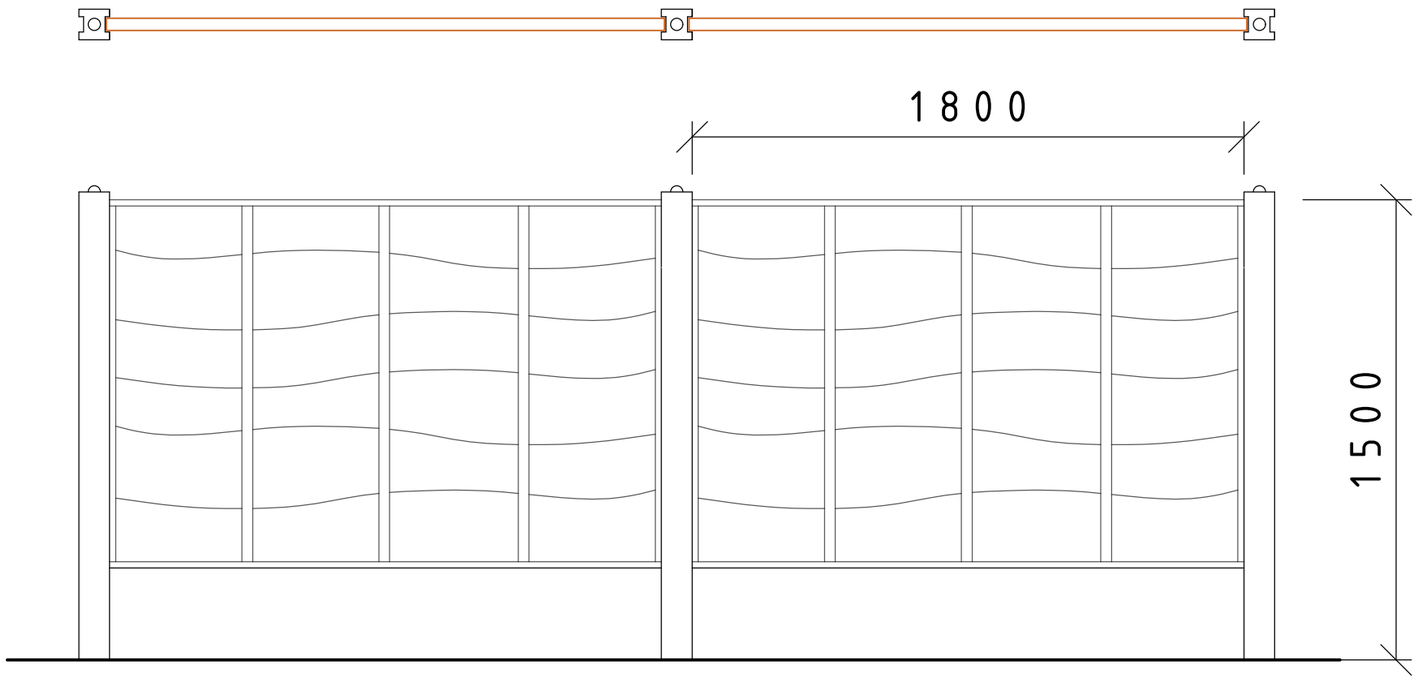


GARDEN FENCE DETAIL
WANEY LAP TIMBER WITH CONCRETE BASE AND POSTS

0 1m

SCALE 1:20

B	FENCE HEIGHT REDUCED	-	05.10.26
A	FIRST ISSUE	-	21.09.26
AMENDMENTS		I	DATE

ADDRESS
862 KINGSWAY
MANCHESTER
M20 5WG

SUBJECT
PROPOSED FENCE DETAIL

CLIENT
MR M.KHAN

DATE 21.09.2026
SCALE 1:20

JOB No.	DRG No.	AMENDMENT
2604	04	B