
Existing Elevations

NMGH Gallery Restaurant and Servery

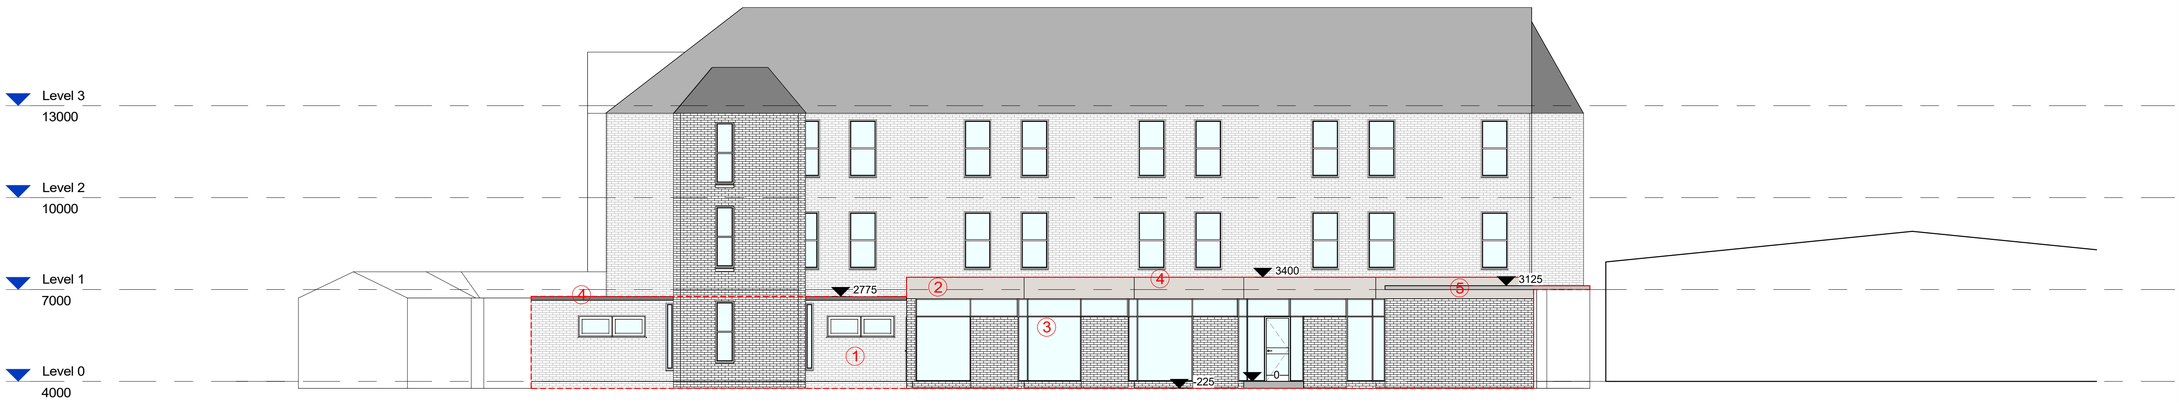


Note: Spot Elevation Heights TBC on Site

Existing Elevation - B
1 : 100


Key

------	Extent of project scope of work
1	Brick
2	Pebble Dash
3	Glazing
4	RAAC Roof
5	Metal Canopy

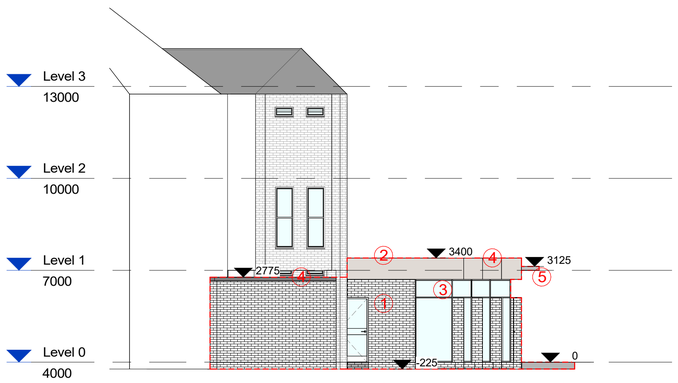

Note: Spot Elevation Heights TBC on Site

Existing Elevation - A
1 : 100

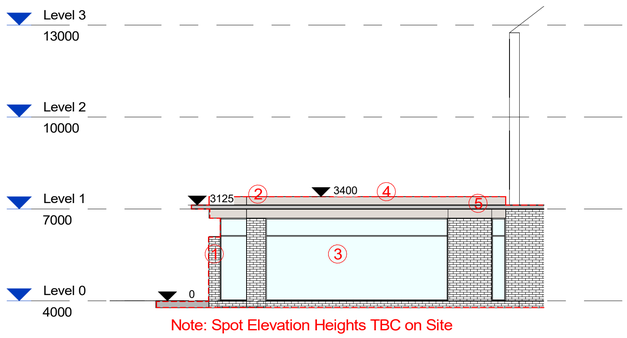

Note: Spot Elevation Heights TBC on Site

Existing Elevation - C
1 : 100

Note:
Dimensions shown are indicative only and subject to verification upon completion of the measured survey.

Revision Schedule

P1	Draft Planning Pack	14/08/26
P2	Issued for Planning	21/08/26

DO NOT SCALE OFF DRAWINGS
REPORT ALL DISCREPANCIES
CHECK ALL DIMENSIONS ON SITE

© Copyright Murphy Philipps 2026
Prepared using Revit 2024

0 5 10 m

1:100 (@ A1)

S2 - Suitable for Information

MPA
MURPHY PHILIPPS ARCHITECTS

Existing Elevations
at
NMGH Gallery Restaurant and Servery
for
Manchester University NHS Foundation Trust

3529 - MPA - A - 00200
REV:P2 -21/08/26
Scale: As indicated @ A1

MPA project number.: 3529
www.murphyphilipps.co.uk