
Location Plan

NMGH Gallery Restaurant and Servery

North Manchester General Hospital

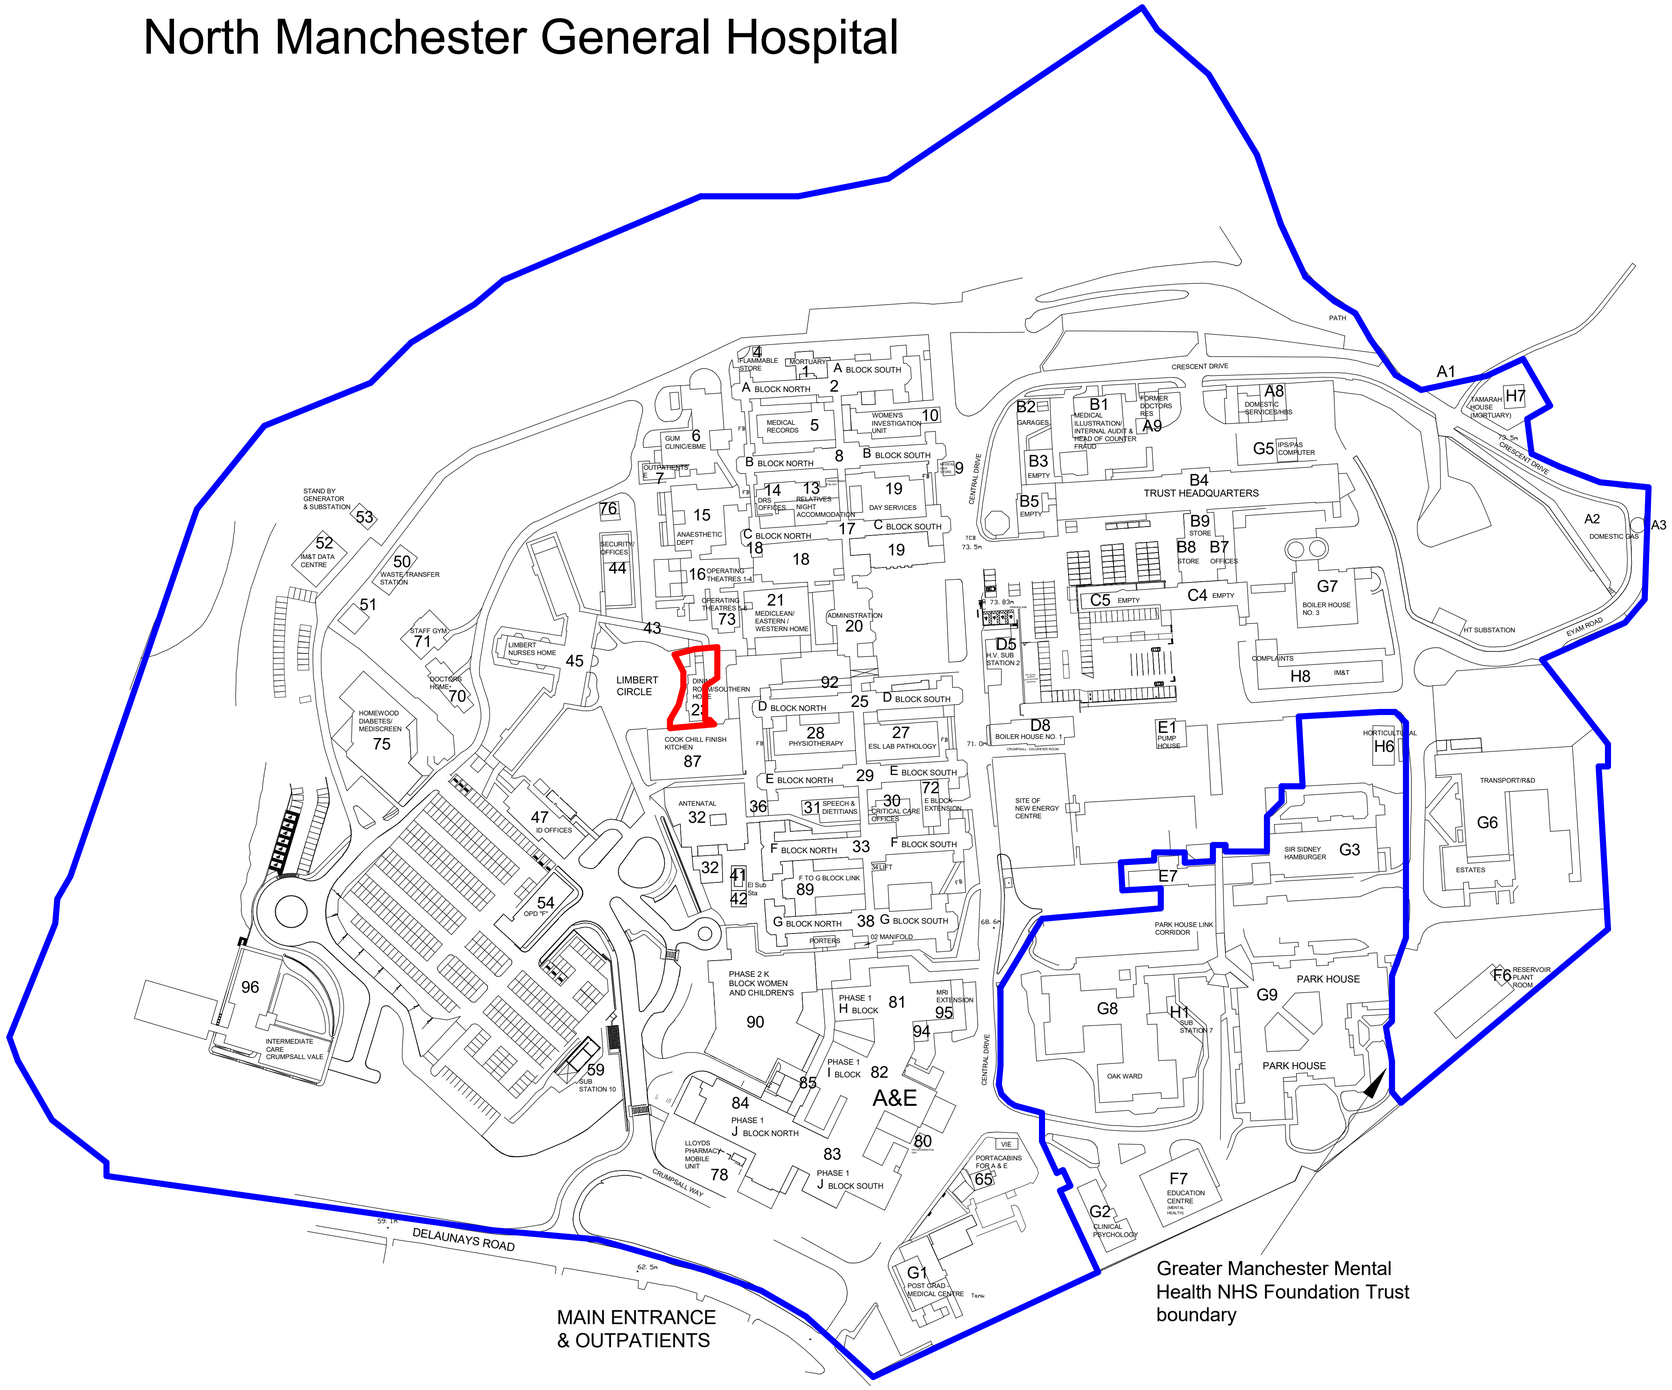

Revision Schedule

P1	Draft Planning Pack	14/08/26
P2	Issued for Planning	21/08/26

DO NOT SCALE OFF DRAWINGS
REPORT ALL DISCREPANCIES
CHECK ALL DIMENSIONS ON SITE

© Copyright Murphy Philipps 2026
Prepared using Revit 2024

0 50 125 m

1:1250 (@ A1)

S2 - Suitable for Information

MPA
MURPHY PHILIPPS ARCHITECTS

Location Plan
at
NMGH Gallery Restaurant and Servery
for
Manchester University NHS Foundation Trust

3529 - MPA - A - 00001
REV:P2 -21/08/26
Scale: 1 : 200 @ A1

MPA project number.: 3529
www.murphyphilipps.co.uk