

Proposed Elevations


NMGH Gallery Restaurant and Servery

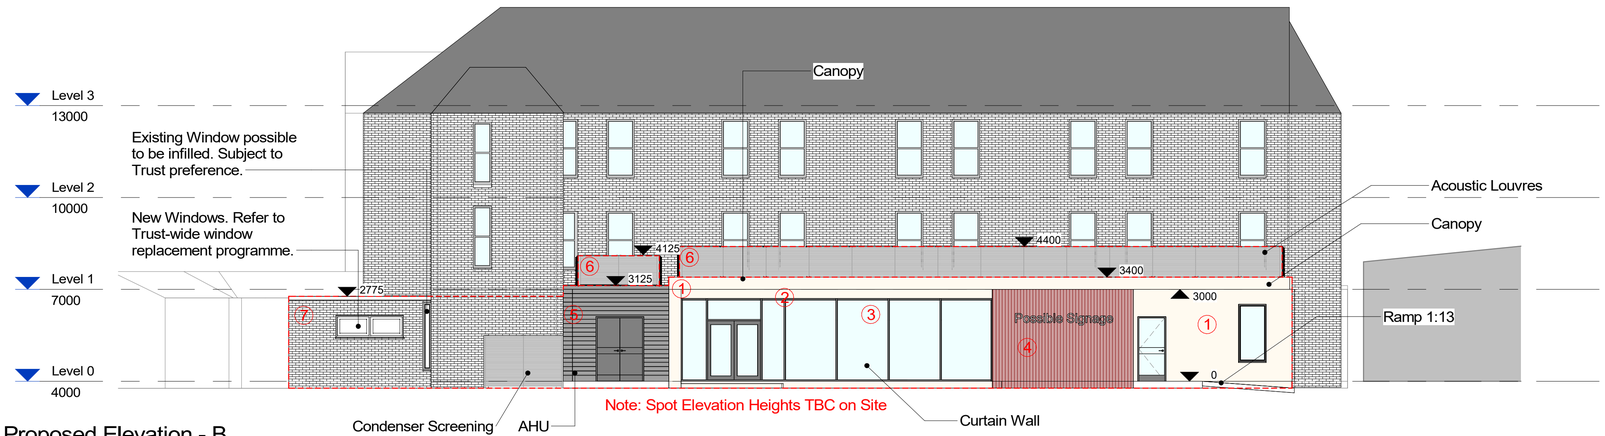

Proposed Elevation - B
1 : 100

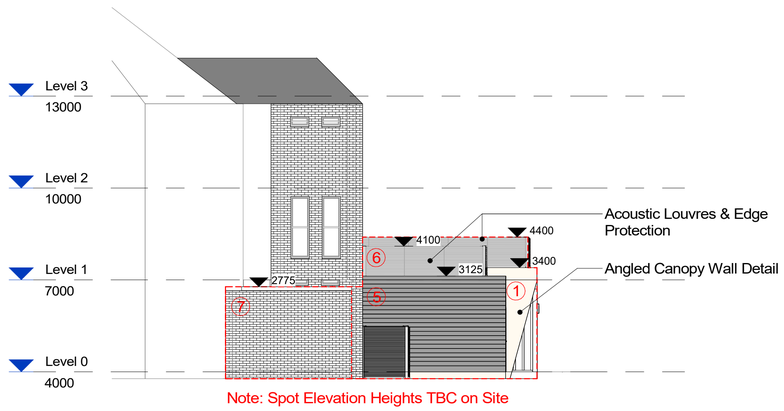

Proposed Elevation - A
1 : 100

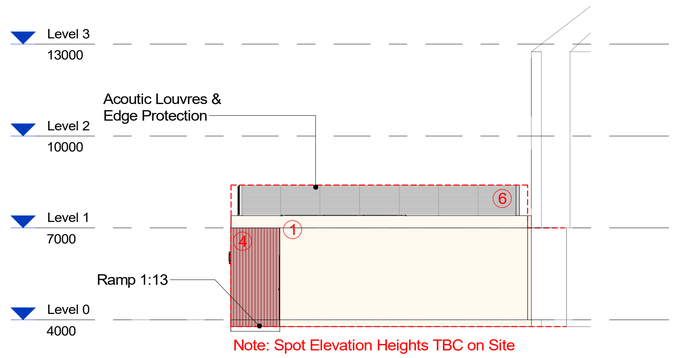

Proposed Elevation - C
1 : 100

Key

----	Extent of project scope of work
1	Concrete Effect Cladding
2	Dark Aluminium Frames
3	Glazing
4	Ceramic Baguettes
5	Horizontal Aluminium Rainscreen Cladding
6	Aluminium Acoustic Louvres
7	Existing Brick

Note:
Dimensions shown are indicative only and subject to verification upon completion of the measured survey.

Revision Schedule

P1	Draft Planning Pack	14/08/26
P2	Issued for Planning	21/08/26

DO NOT SCALE OFF DRAWINGS
REPORT ALL DISCREPANCIES
CHECK ALL DIMENSIONS ON SITE

© Copyright Murphy Philipps 2026
Prepared using Revit 2024

0 5 10 m

1:100 (@ A1)

S2 - Suitable for Information

MPA
MURPHY PHILIPPS ARCHITECTS

Proposed Elevations
at
NMGH Gallery Restaurant and Servery
for
Manchester University NHS Foundation Trust

3529 - MPA - XX - XX - A - 02200
REV:P2 -21/08/26
Scale: As indicated @ A1

MPA project number.: 3529
www.murphyphilipps.co.uk