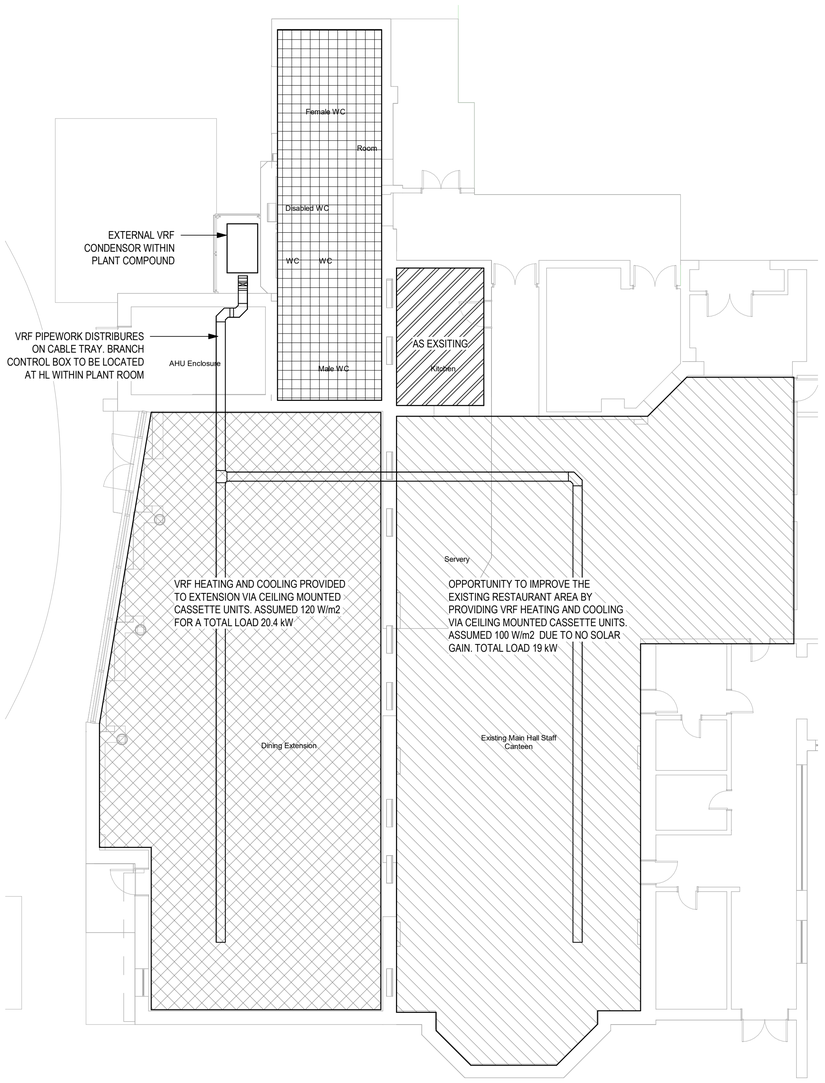


1 | 56 Heating Ground Floor

SCALE : 1 : 100

THIS DRAWING IS INDICATIVE AND REPRESENTS ONLY THE DESIGN INTENT, THE CONTRACTOR MUST PRODUCE FULLY CO-ORDINATED WORKING/INSTALLATION DRAWINGS AS REFERRED TO IN THE CONTRACT DOCUMENTATION

NOTES

1. DO NOT SCALE FROM THIS DRAWING.
2. DRAWING TO BE READ IN CONJUNCTION WITH SPECIFICATION, DOCUMENTATION, DRAWINGS & ALL RELEVANT BRITISH STANDARD DOCUMENTS.
3. ALL FITTINGS, PLANT & EQUIPMENT TO BE INSTALLED, REGULATED & TESTED IN ACCORDANCE WITH THE MANUFACTURERS PRINTED INSTRUCTIONS.
4. ALL PIPEWORK & VALVES TO BE INSTALLED ALL AS PER SPECIFICATION.
5. ALL HIGH POINTS IN SYSTEM TO INCLUDE AUTOMATIC AIR VALVE & ALL LOW POINTS INCLUDE A DRAIN OFF COCK.
6. ALL PIPEWORK TO BE ADEQUATELY SUPPORTED THROUGHOUT ITS LENGTH.
7. ALL PIPES PASSING THROUGH FIRE STOP BARRIERS TO BE SLEEVED BEYOND THE BARRIER TO A MINIMUM LENGTH OF 300mm WITH BARRIER FIRE STOP MATERIAL.
8. ALL PIPEWORK WITHIN NON ACCESSIBLE CEILINGS & WITHIN FLOOR TRENCHES TO BE FULLY WELDED/BRAZED.

HATCHING DENOTING AREA FOR VRF HEATING AND COOLING

HATCHING DENOTING AREA FOR POSSIBLE OPPORTUNITY OF VRF HEATING AND COOLING

HATCHING DENOTING AREA OF LOCAL RECONFIGURATION OF HEATING PIPEWORK AND NEW LST RADIATORS SUBJECT TO EXTENT OF ARCHITECTURAL UPGRADE WORKS

HATCHING DENOTING AREA TO BE RETAINED AS EXISTING

REV	DESCRIPTION	BY	CHK	APP	DATE
P01	STAGE 2 ISSUE	MT	PB	PB	AUG 26

Project Status:

STAGE 2

ENGINEERING POWERED BY THE PAST
BUILDING THE FUTURE

HARLEY HADDOW

124-125 Princes Street
Edinburgh
EH2 4AD
T 44 (0) 131 226 3331
www.harleyhaddow.com

Project: 317321

NMGH GALLERY RESTAURANT AND SERVERY

Drawing Title:

PROPOSED HEATING STRATEGY

Scale: A1	Date:	Engineer:
1 : 100	AUG 2026	MT

317321-HAH-XX-XX-D-M-05610 | P01