
Existing Setting-out Plan

NMGH Gallery Restaurant and Servery

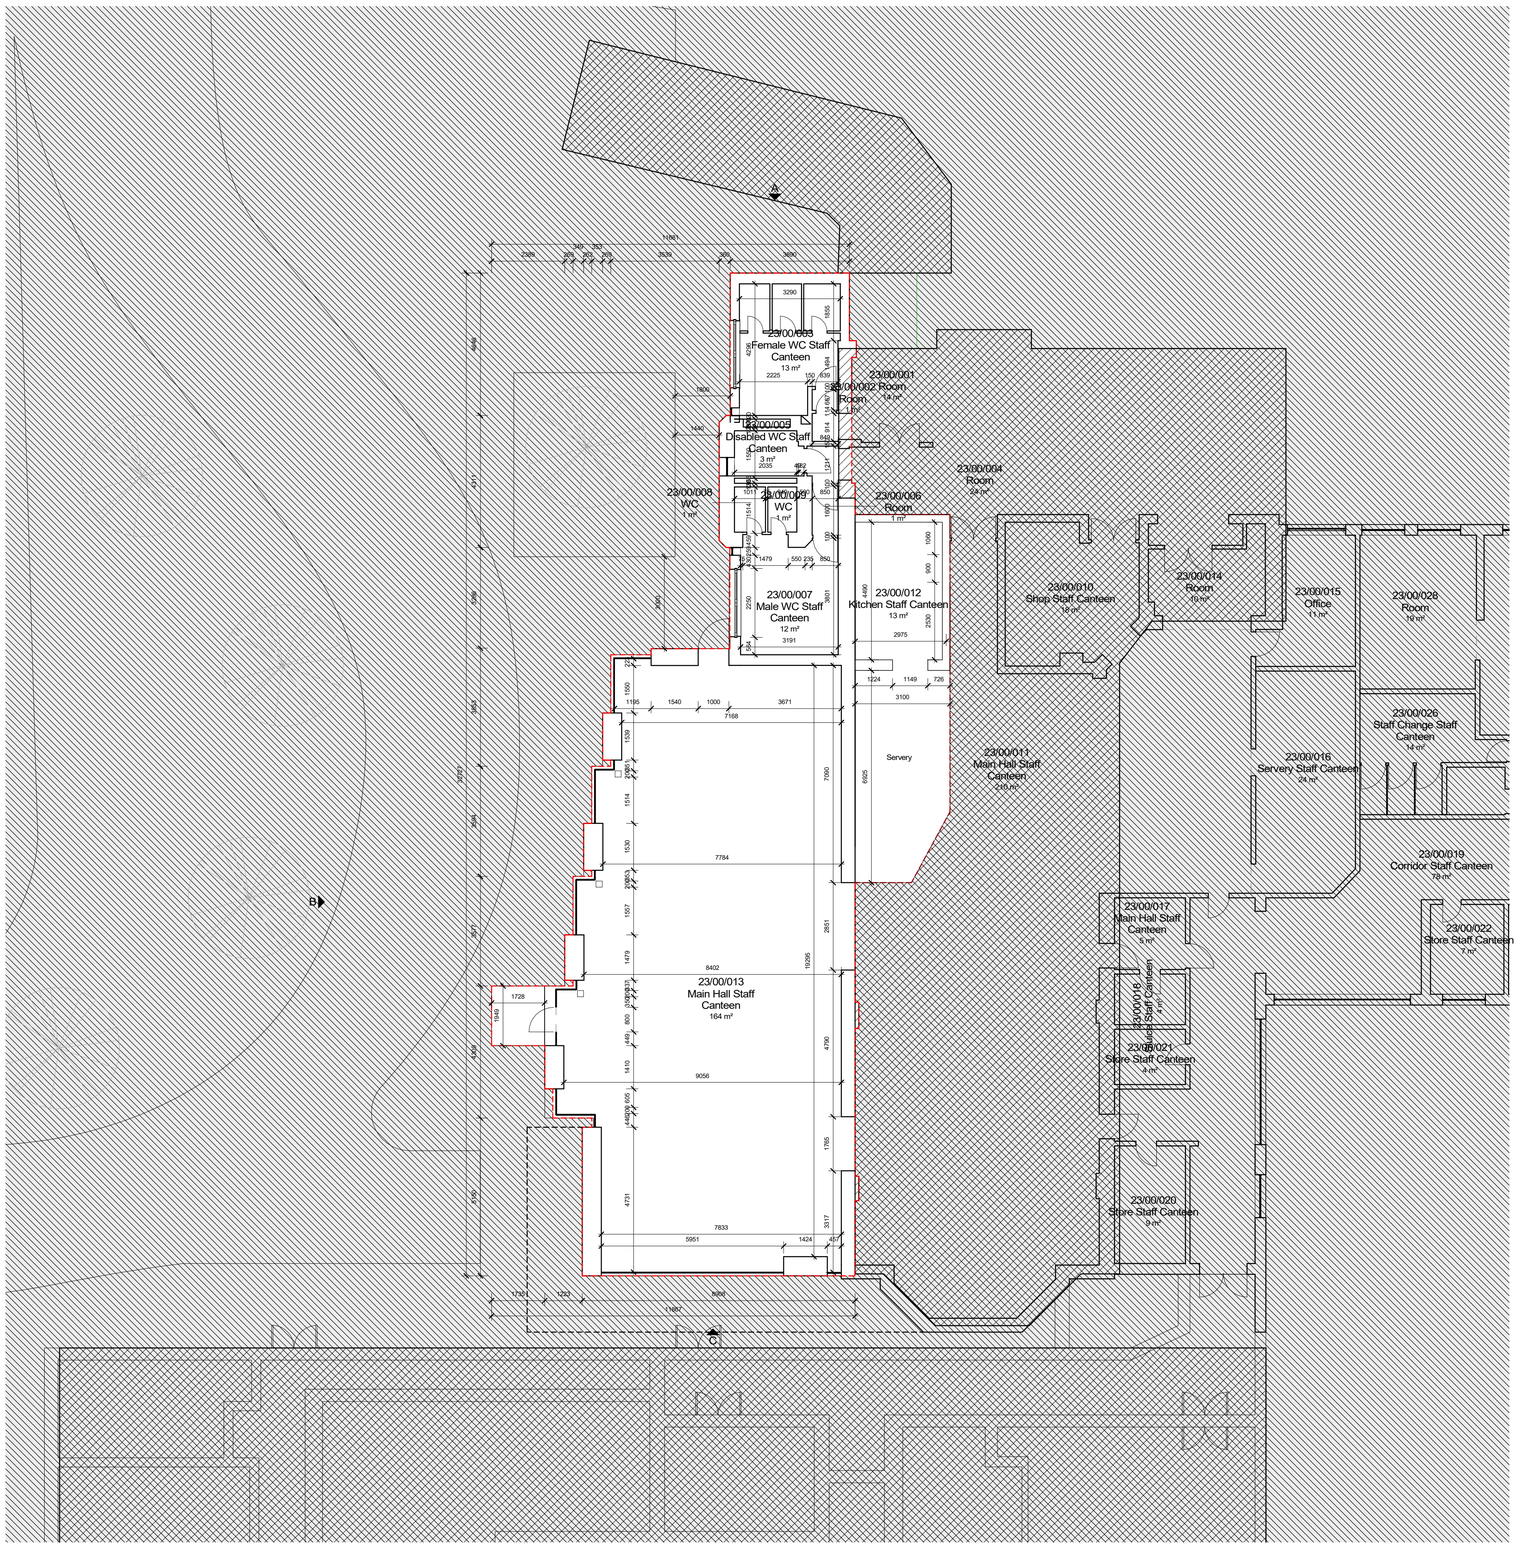

Note:
Dimensions shown are indicative only and subject to verification upon completion of the measured survey.

Revision Schedule

P1	Draft Planning Pack	14/08/26
P2	Issued for Planning	21/08/26

General notes

- Extent of project scope of work
- Area not included in project scope of work
- Building fabric
- Structural frame
- Existing Structural Column

DO NOT SCALE OFF DRAWINGS
REPORT ALL DISCREPANCIES
CHECK ALL DIMENSIONS ON SITE

© Copyright Murphy Philipps 2026
Prepared using Revit 2024

0 5 10 m

1:100 (@ A1)

S2 - Suitable for Information

MPA
MURPHY PHILIPPS ARCHITECTS

Existing Setting-out Plan
at
NMGH Gallery Restaurant and Servery
for
Manchester University NHS Foundation Trust

3529 - MPA - A - 00106
REV:P2 -21/08/26
Scale: As indicated @ A1

MPA project number.: 3529
www.murphyphilipps.co.uk