




EXISTING HOUGH HALL ROAD ELEVATION @ 1:50

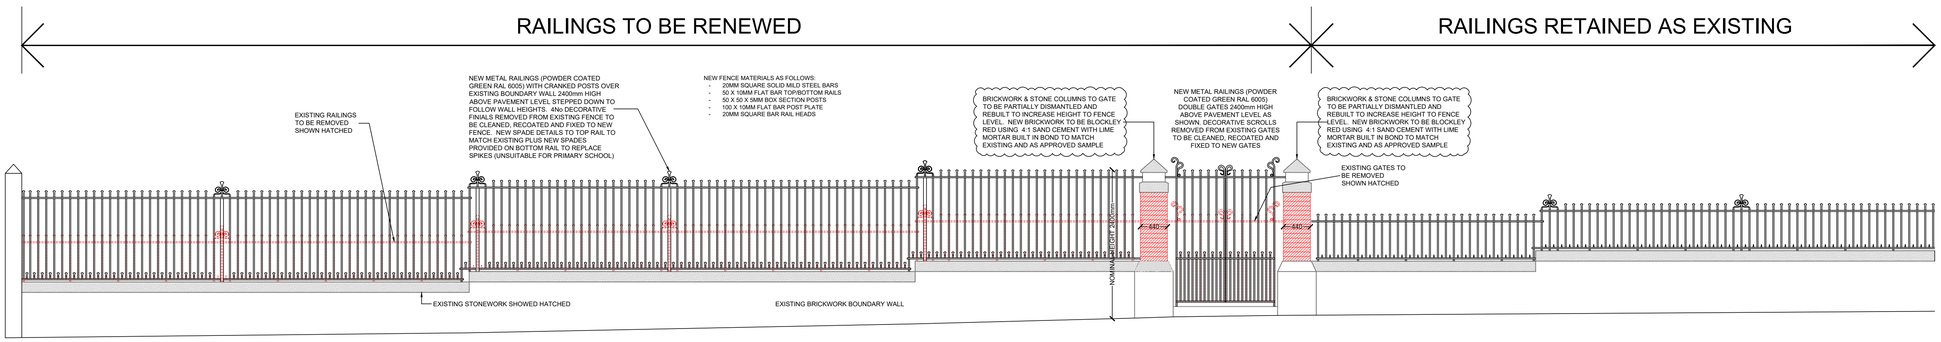

PROPOSED HOUGH HALL ROAD ELEVATION @ 1:50

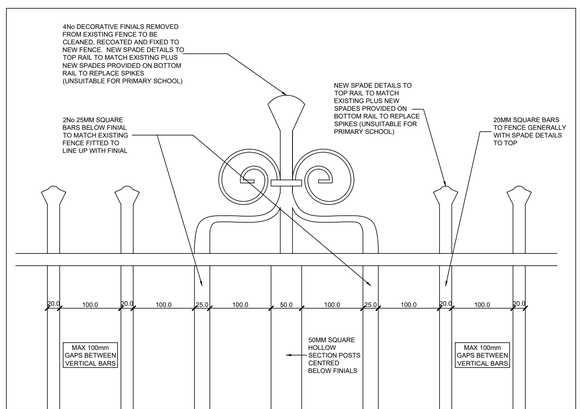

PROPOSED FENCE DETAIL @ 1:5

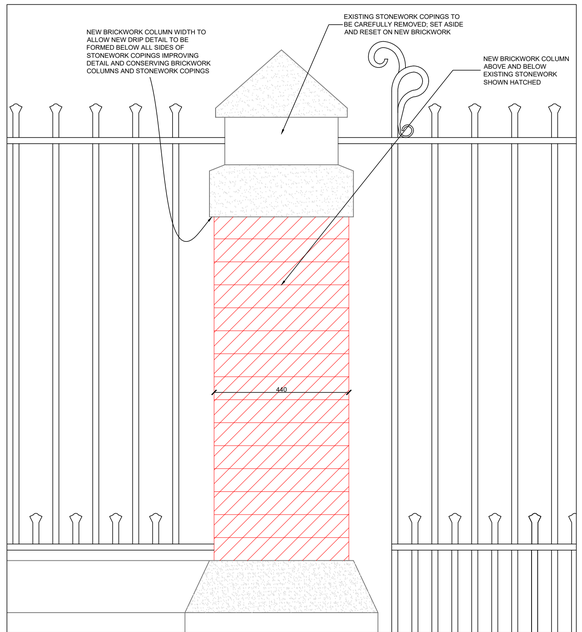

PROPOSED BRICKWORK PILLAR DETAIL @ 1:10

No part of this drawing or data file may be reproduced without prior written permission of the Manchester City Council or approved representative.

1:100

0 2m 4m 6m 8m 10m

NOTES
1. All dimensions are in millimetres unless otherwise stated
2. This drawing is to be read with all other relevant documentation
3. Do not scale from this drawing, all measurement data should be taken directly from the model

C	PROPOSED BRICKWORK PILLAR DETAIL ADDED	27.09.26
B	FENCE POST SIZES UPDATED & PROPOSED DETAIL ADDED TO DRAWING	21.04.26
A	FENCING DETAILS UPDATED	02.04.26

MANCHESTER CITY COUNCIL

Capital Programmes Division

Manchester City Council
PO Box 532, Town Hall
Manchester
M60 2LA

DRAWING STATUS: TARGET COST

PROPERTY TITLE
Moston Lane Primary School
Moston Lane
Manchester, M9 4HH

UPRN: 010023049740
DFE NO.: 2165

PROJECT TITLE
Adaptations to Boundary Railings
Phase 2 of Summer 2025 Fencing Works

DRAWING TITLE
Existing & Proposed Elevations

JOB NO.: ED46034/1
DATE: 14/11/2025
REV: C

SCALE: 1:50 @ A1
AUTHOR: A. Unsworth
CHECKED BY: T. Holland
APPROVED BY: -

DRAWING NO.: MLP-MCC-ZZ-ZZ-DR-B-0003-S4