
The copyright of this drawing is vested with Philip Lambert Architecture Ltd and must not be copied or reproduced without the consent of the company.

Figured dimensions only to be taken from this drawing. DO NOT SCALE. All contractors must visit the site and be responsible for checking all setting out dimensions and notifying the architect of any discrepancies prior to any manufacture or construction work.

NOTES:

1:100

2m 0 2m 4m 6m 8m

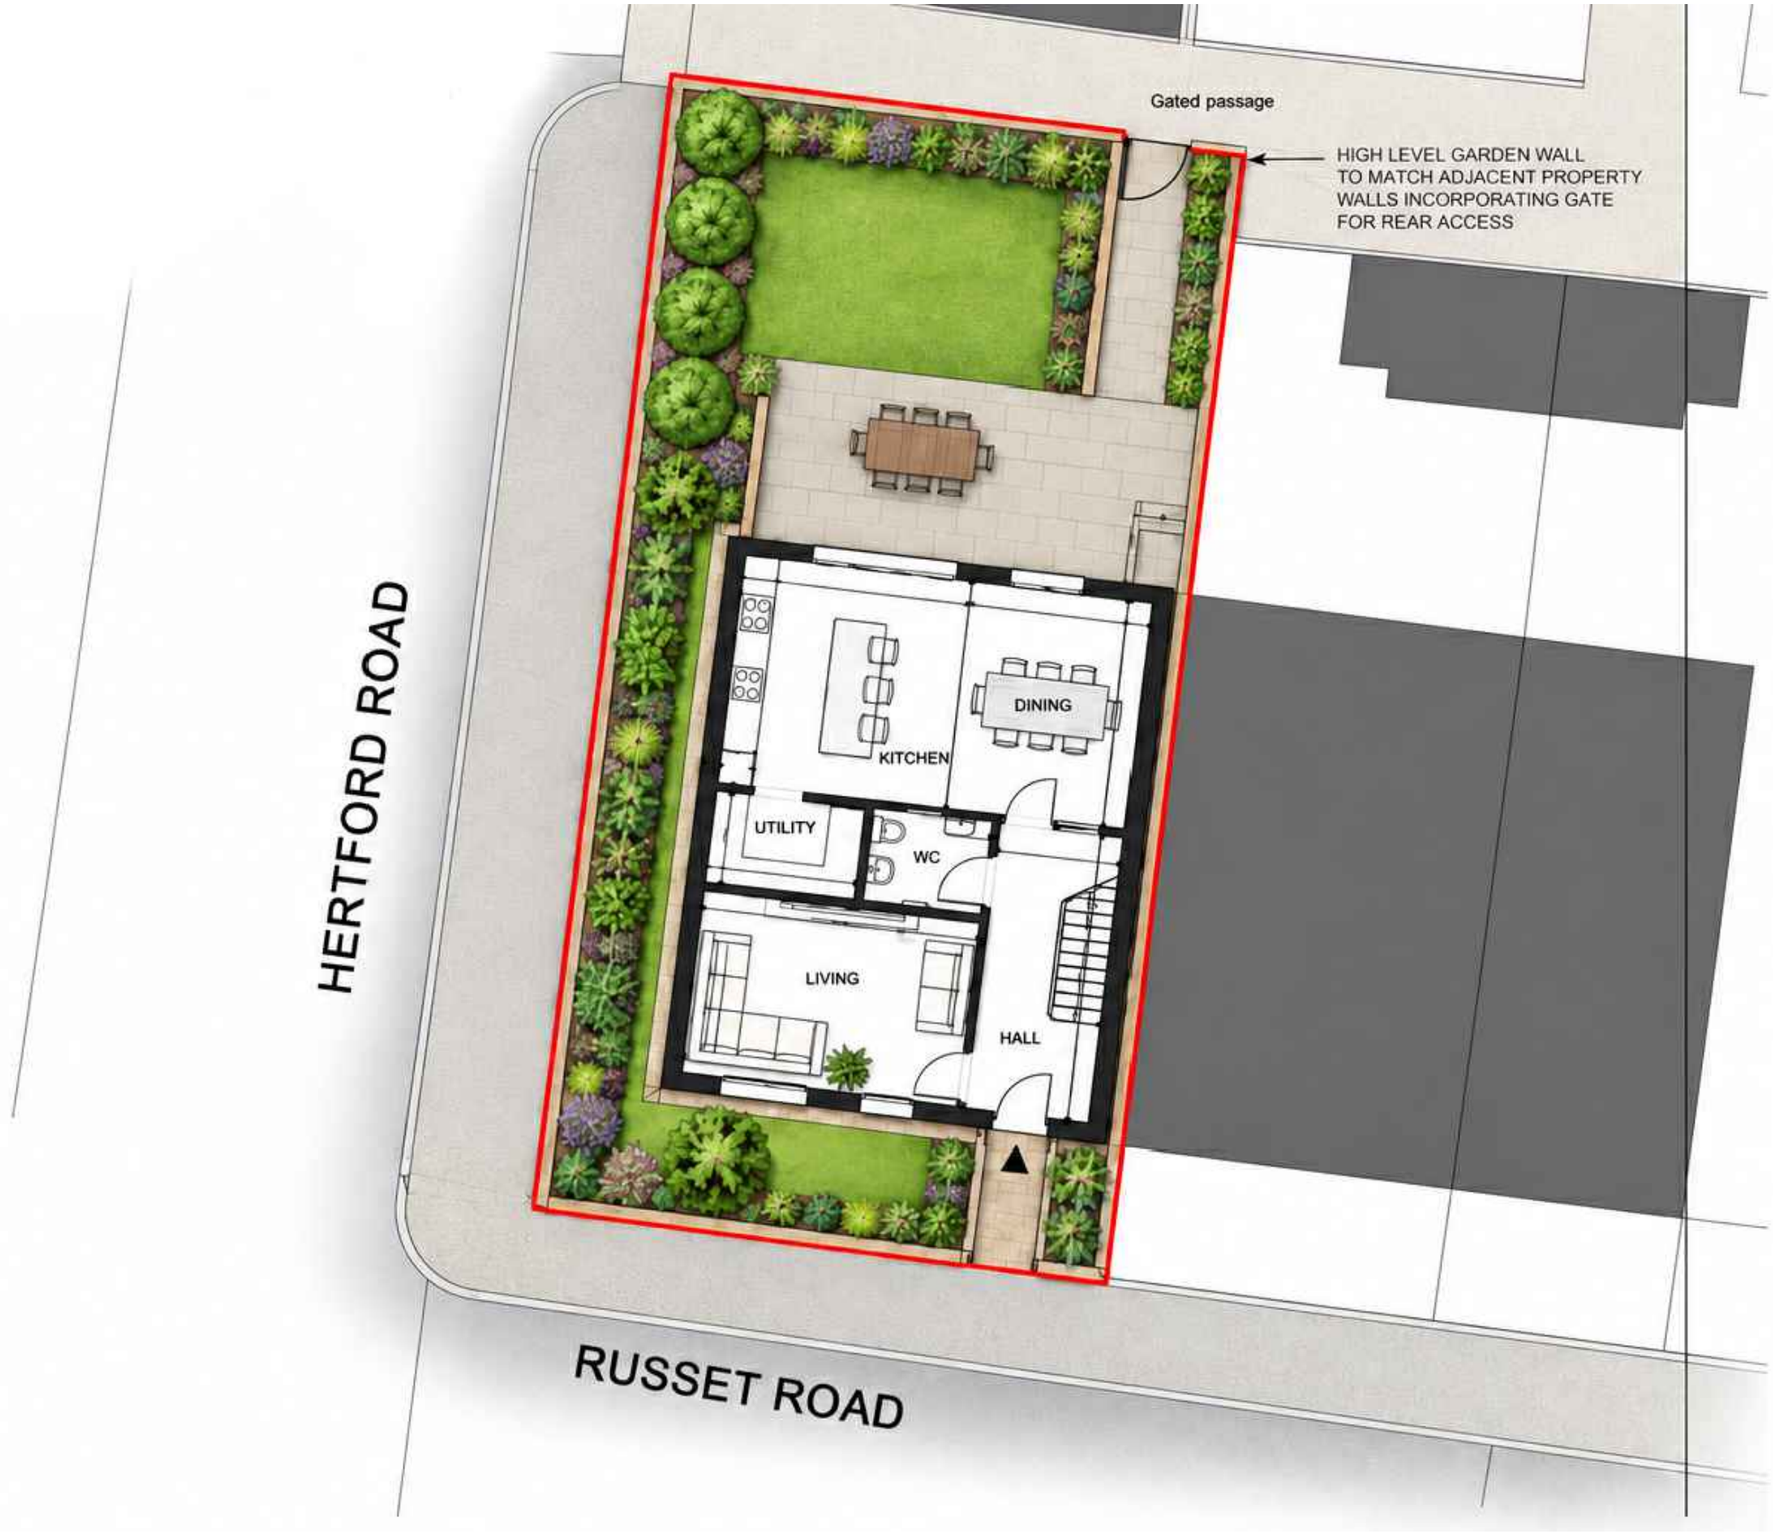

LANDSCAPE PLAN

KEY

- Site boundary
- Paving (patio / paths)
- Lawn
- Gravel
- Proposed tree
- Hedge planting
- Shrub and perennial planting
- Timber gate
- Main entrance

Client
Mr D Warrender - 4291 Ltd

Project
36 Russet Road, Manchester, M9 8BN

Drawing Title
Proposed Landscaping scheme

Drawn	Checked	Paper Size	Scale	Date
PL	PL	A3	1:100	SEPT 2026

Project No.	Drawing No.	Revision
26 - 659	00-06	B

Philip Lambert
RIBA Chartered Architect

Philip Lambert Architecture Ltd.
King Edward House, 154 Clifton Drive South,
Lytham St Annes, FY8 1HG
Tel. 07811118904