

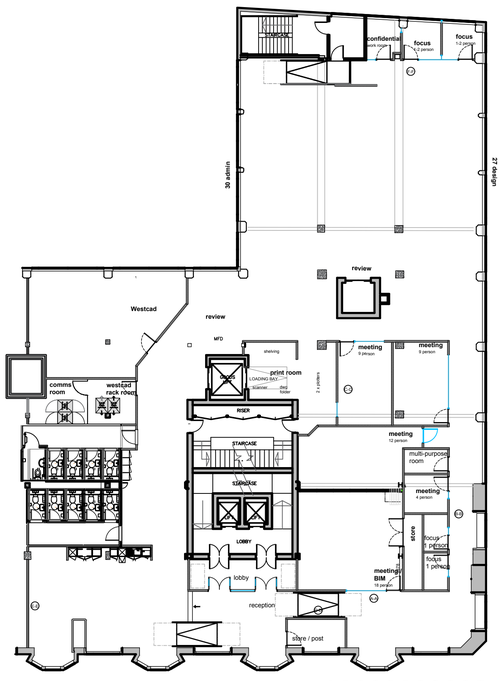



LOCATION PLAN

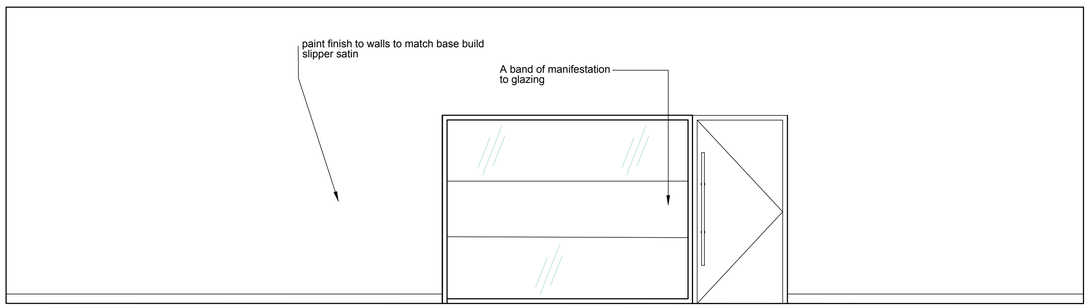


A-A TYPICAL ELEVATION

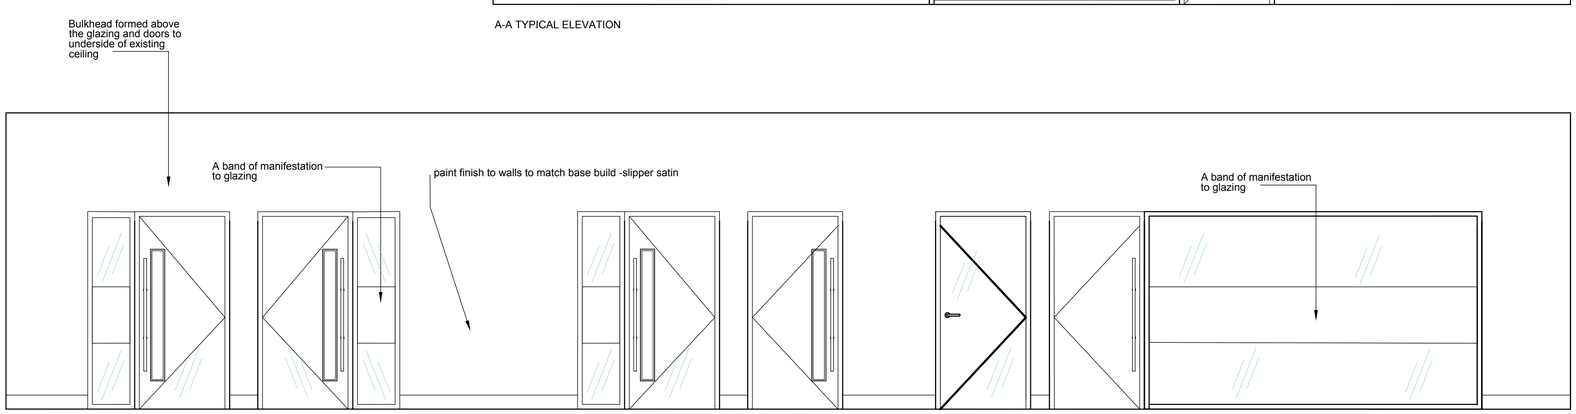


B-B TYPICAL ELEVATION

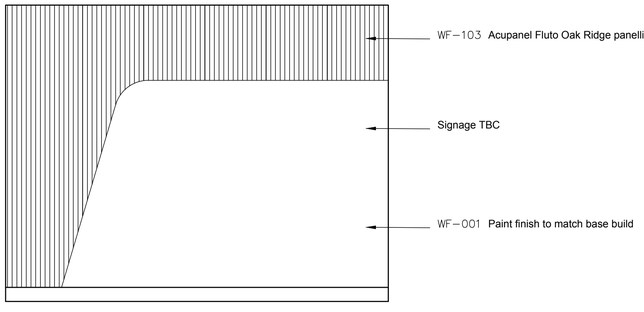


D-D POST ROOM ELEVATION

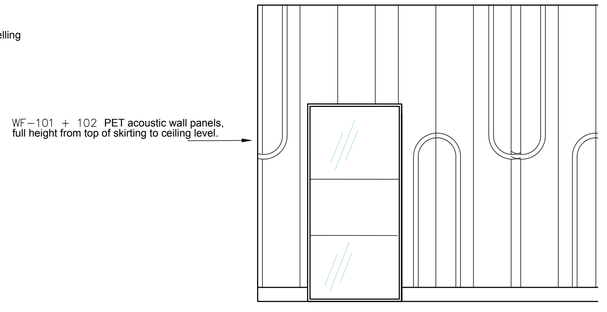

C-C TYPICAL ELEVATION

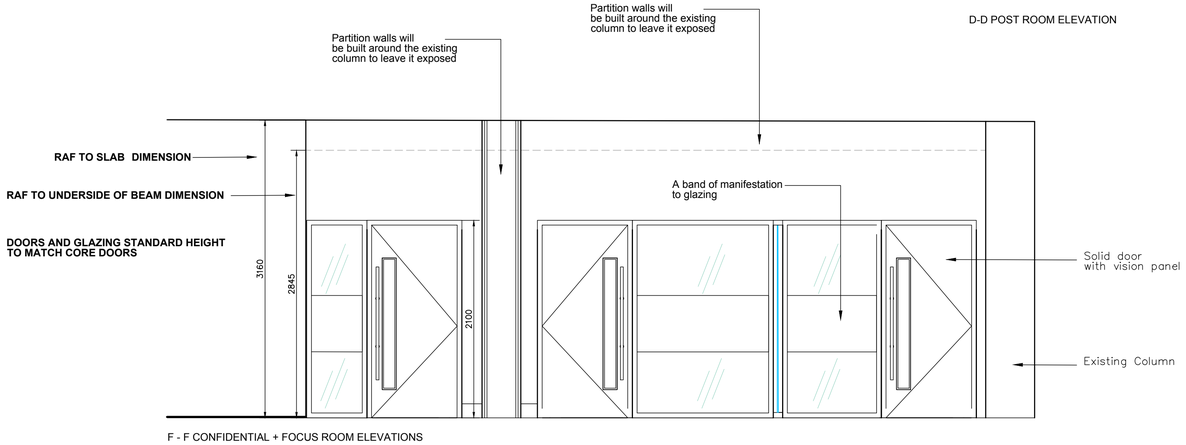

F - F CONFIDENTIAL + FOCUS ROOM ELEVATIONS

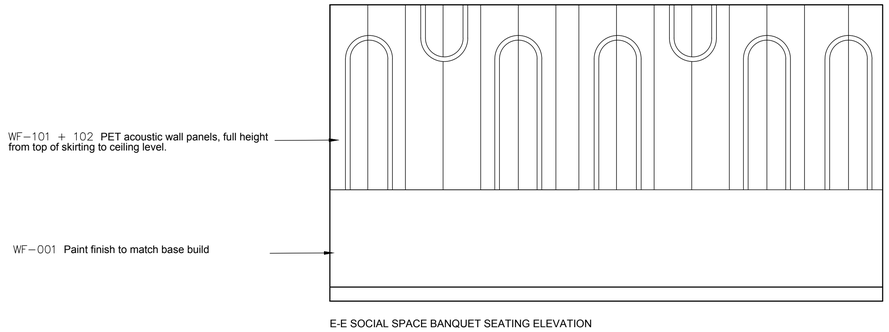

E-E SOCIAL SPACE BANQUET SEATING ELEVATION

revalteration	date	by
– First issue	13.08.26	– –
A Heritage comments	02.08.26	– –
B Heritage comments	03.09.26	– –
C Heritage comments	14.09.26	– –

CONCEPT

Courtyard 5
Coleshill Manor Office Campus
Birmingham B46 1DL
Tel: +44(0)121 312 1045
www.opgroup.com

CLIENT:
SIEMENS MOBILITY

PROJECT:
BRIDGEWATER HOUSE
MANCHESTER

DRAWING:
SIXTH FLOOR
TYPICAL WALL ELEVATION

DATE: 13.08.26
SCALE: NTS@A1

DRG.No.
70635-L06-DT-WE-00

REVISION:
C

DRAWN:
CHECKED:

All dimensions to be verified on site

SIEMENS MOBILITY