Decoration

WALL FINISH & FEATURE WALLS

PAINT

WF-00 — **Wall Paint Finish Type 1 - All solid walls**
Finish: Armstead contractor Matt mixed to Farrow + Ball Slipper Satin

MATERIAL

WF-10 — **Wall Finish Type 1 - Material Wall Finish**
Finish: The Acoustics Company
Piliform wall panel finish Slate Grey
To sit above skirting board to underside of ceiling

WF-102 — **Wall Finish Type 2- Material Wall Finish**
Finish: The Acoustics Company
Piliform wall panel finish Burnt Orange
To sit above banquette seating to underside of ceiling

WF-103 — **Wall Finish Type 3- Material Wall Finish**
Finish: Joinery slat wall panelling


WF-104 — **Wall Finish Type 4- Material Wall Finish**
Finish: The Acoustics Company
Piliform wall panel finish Burnt Orange
To sit above the desk to the underside of the ceiling

TILES

Wall Finish Type 1 - Material Tile Finish
Finish: Johnson Tiles. 1901 Sherwin Biscuit Gloss

NOTE:

CORPORATE BRANDING
DRAWING TO BE PRODUCED
ONCE CLIENT HAS AGREED
COLOURS/DESIGN

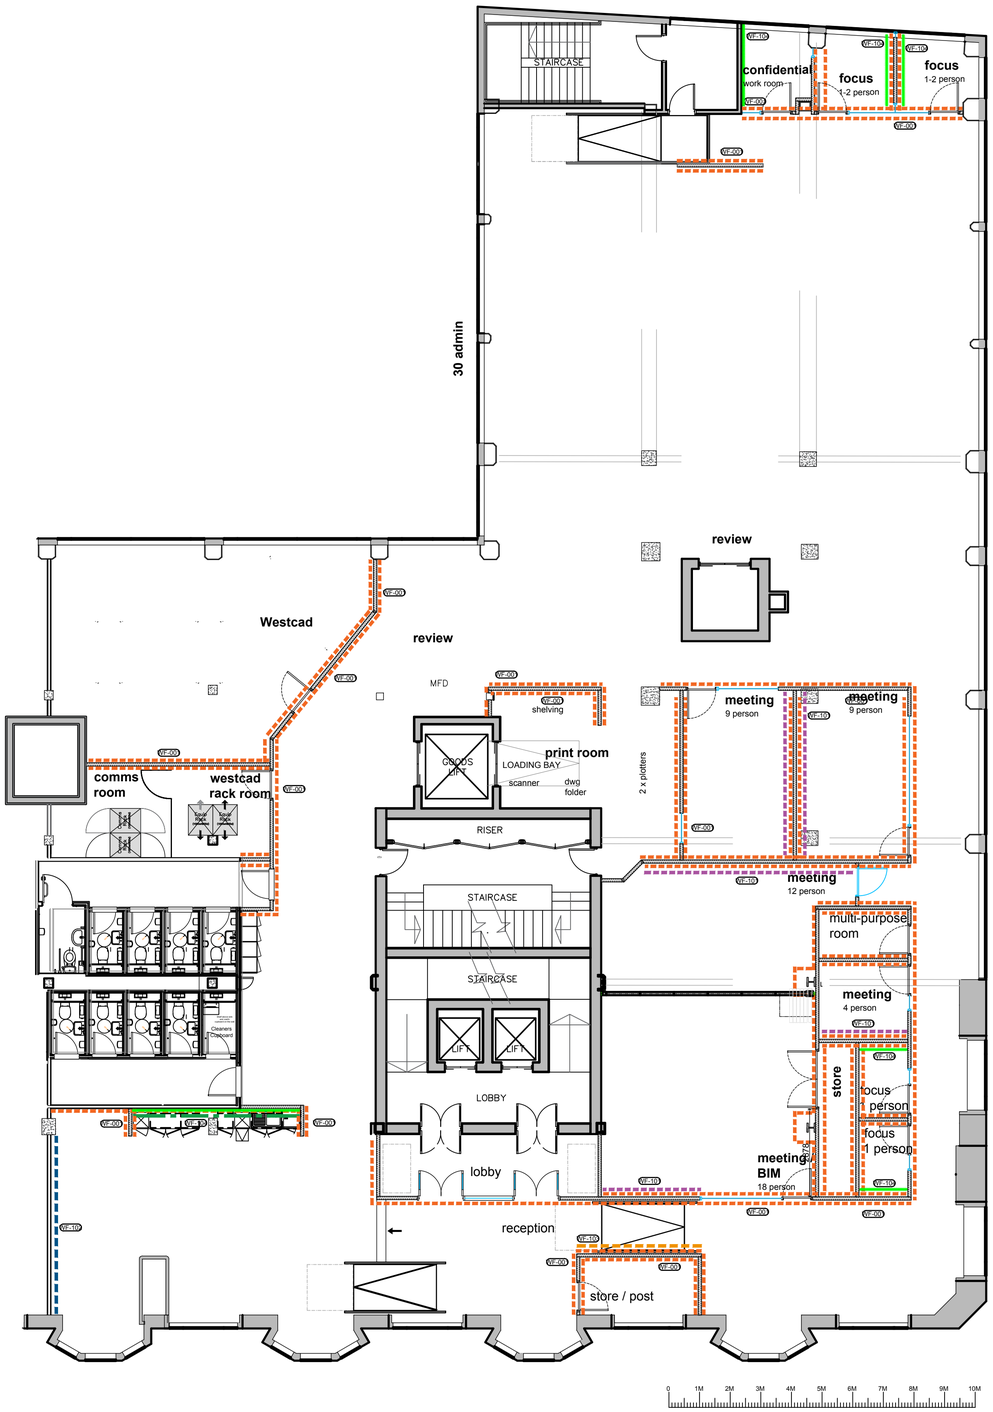

revalteration		date	by
–	First issue	05.08.26	– –
A	Colour reference change+ toilet layout alteration	06.08.26	– –
B	Colour change to wall finish 3	12.08.26	– –
C	Toilet alteration	13.08.26	– –
D	Added extra wall panelling	14.08.26	– –
E	Confirmed base build paint colour	18.08.26	– –
F	Westcad alteration	21.08.26	– –

CONCEPT

Courtyard 5
Coleshill Manor Office Campus
Birmingham B46 1DL
Tel: +44(0)121 312 1045
www.opgroup.com

CLIENT:
SIEMENS MOBILITY

PROJECT:
BRIDGEWATER HOUSE
MANCHESTER

DRAWING:
SIXTH FLOOR
INTERNAL WALL TREATMENTS

DATE: 05.08.26
SCALE: 1:100@A1

DRG.No.
70635-L06-DR-WF_00

REVISION:
F

DRAWN: CHECKED:

All dimensions to be verified on site