Flooring

FLOORING TYPES

FT-01

MAIN BODY TILE
SHAW CONTRACT
INTERLACED
STONE 46518

FT-02

REMAINING ROOMS
SHAW CONTRACT
INTERLACED
SILK 46105

FT-03

CAFE/CORRIDOR/RECEPTION
SHAW CONTRACT
NORDIC LVT
REDWOOD 77720


FT-04

LANDLORD FLOOR

FLOOR EDGE NOSING TO STEPS IN RECEPTION AND FLOOR EDGING AROUND THE RAMP EDGE:
NON SLIP STAIR PROFILE STEP EDGE COVER. INTEGRAL FORM : L
PRE DRILLED.
GOLD
30X 35 MM

OR SIMILAR

DENOTES DIRECTION OF PLANK/ GRAIN

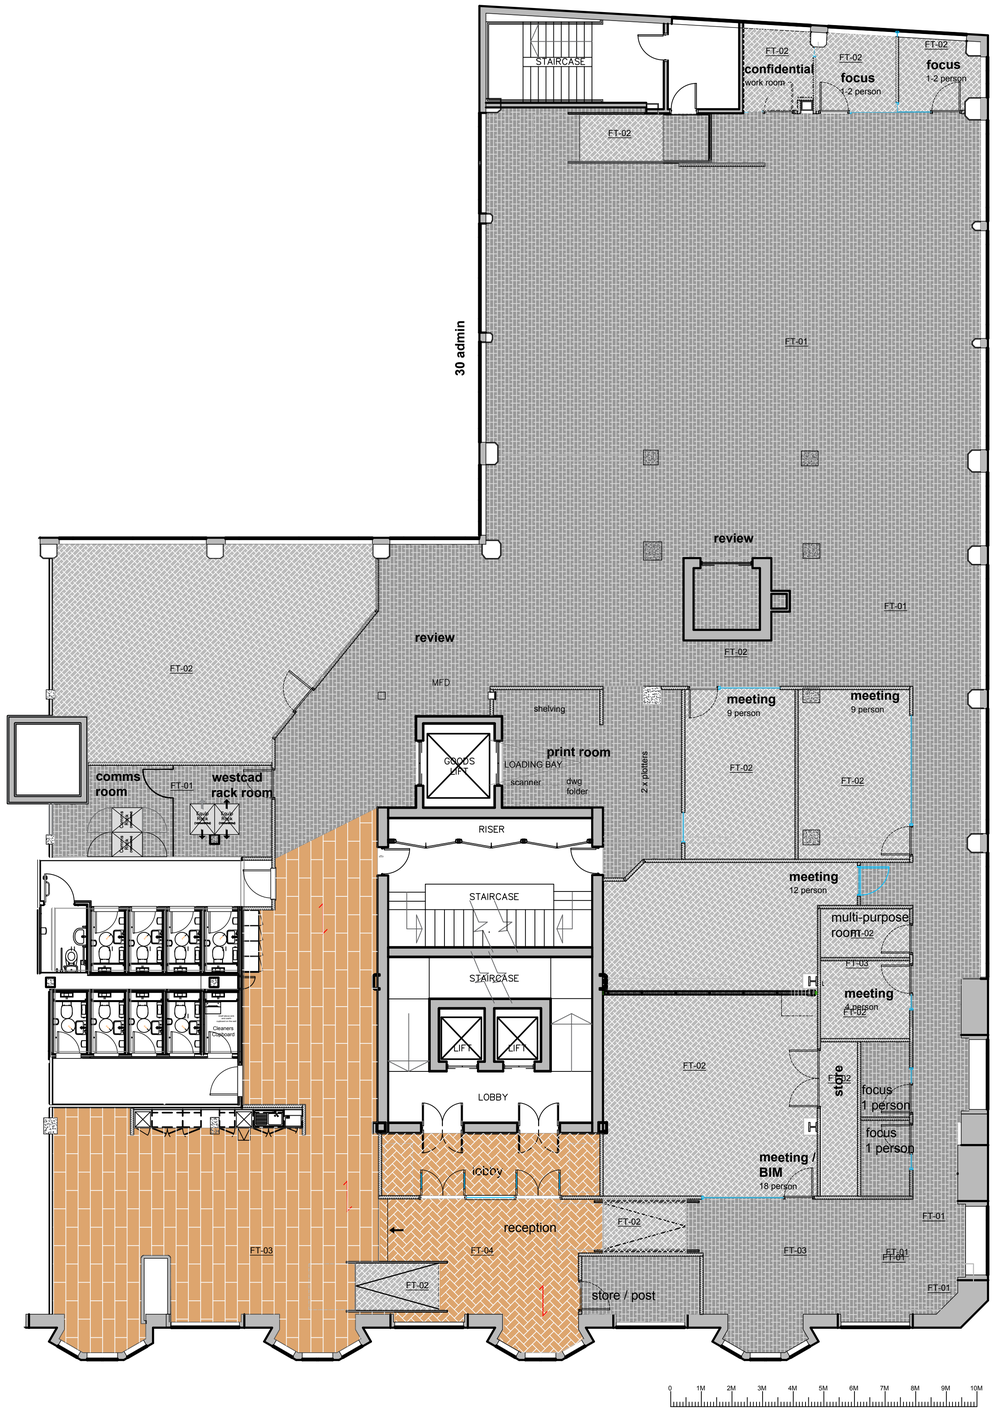

revalteration		date	by
–	First issue	27.07.26	LM
A	Landlord flooring in reception	02.08.26	LM
B	Toilet layout alteration	06.08.26	LM
C	Toilet layout alteration	13.08.26	LM
D	Westcad aleration	21.08.26	LM
E	Changed ramp flooring spec	16.09.26	LM
F	Changed comms room flooring	29.09.26	LM

CONCEPT

Courtyard 5
Coleshill Manor Office Campus
Birmingham B46 1DL
Tel: +44(0)121 312 1045
www.opgroup.com

CLIENT:
SIEMENS MOBILITY

PROJECT:
BRIDGEWATER HOUSE
MANCHESTER

DRAWNG:
6TH FLOOR
FLLORING FINISHES

DATE: 27.07.26
SCALE: 1:100@A1

DRG.No.
70635-L06-DR-FL_00

REVISION:
F

DRAWN:
CHECKED:

All dimensions to be verified on site

SIEMENS MOBILITY