
MATERIALS KEY

1. Facing brick. Textured light grey multi 65mm brick laid in stretcher bond. Sample panel to be constructed for sign off by LPA, Client and Architect.
2. Recessed brick panel laid in stretcher bond. Brick type to match above.
3. Triple soldier course brick band.
4. Aluminium window frame (or curtain wall window) with clear glazing. Opening lights to be inward opening tilt/turn panels. All frames to be powder coated finish, colour tbc. Aluminium cill and head flashings to match window colour.
5. Back-painted glass spandrel panel within window frame (or curtain wall window). Colour: RAL 7013.
6. Aluminium capped curtain walling. All frames to be powder coated to match window systems. 50mm profile to all mullion and transom sections.
7. External metal doors with powder coated finish (Solid and Vent as applicable).
8. PPC aluminium capping secretly fixed with concealed brackets with a fall to the roof.
9. PPC metal guarding vent panel in front of opening light. Panel to be laser cut to provide decorative perforation pattern (refer to window panel elevation detail).
10. Double soldier course brick band.
11. Louvred glazed ventilator within window frame (or curtain wall window).
12. Decorative PPC metal panel.
13. Green roof (refer to Landscape Architect drawings for details).
14. PPC metal railings with vertical balusters.
15. Decorative feature railings to main entrance.
16. Louvred rooftop plant enclosure.
17. Secure, sheltered timber cycle store




05_Elevation - North West_Block A
1 : 200

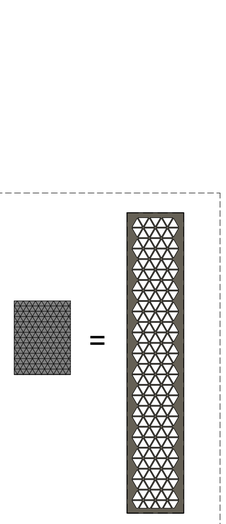


Grey triangle hatch denotes patterned window guarding/vent screen fixed to window frame in front of opening light. See above for proposed elevation detail showing perforated screen design.

Vent screen to be PPC'd to match window and meet guarding requirements set out in AD. K.

Window Panel Elevation Detail
1 : 25

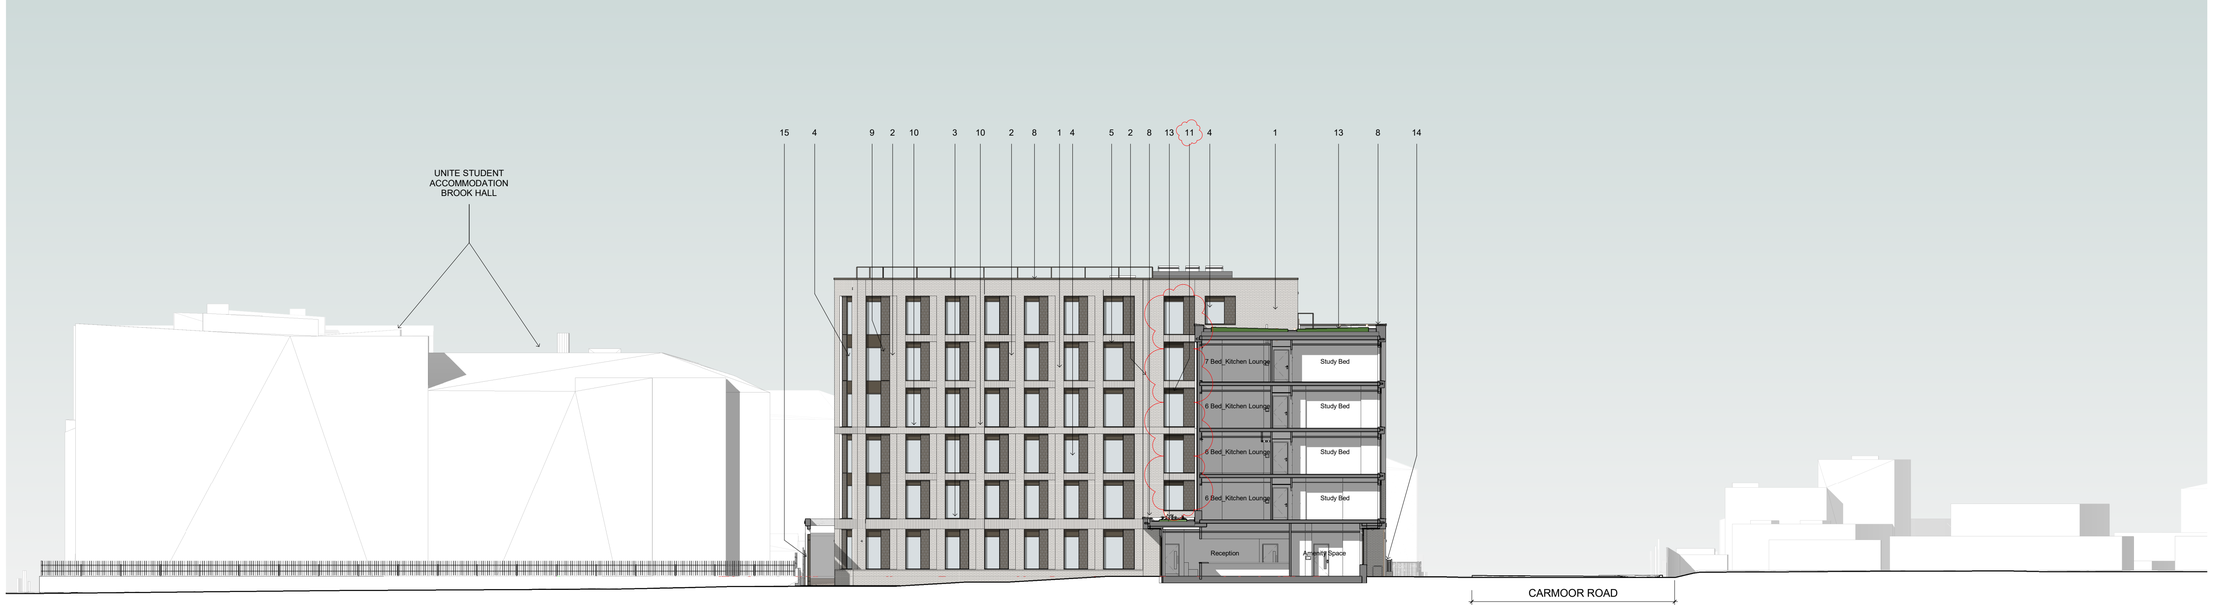

06_Elevation - South East_Block B
1 : 200

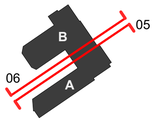

All dimensions are to be checked on site prior to manufacture or construction.

This drawing is to be read in conjunction with all relevant Structural Engineers and Mechanical & Electrical Engineers drawings and specification. Any discrepancies between drawings and site conditions are to be reported to the contract manager.

Copyright of this drawing and all the information it contains is vested in Lechler Hayes Ltd and no licence or assignment of any kind has been, or is, granted to any third party whether by provision of copies or original or otherwise unless agreed in writing.

Scale Bar 1:25
0 1m

Scale Bar 1:200
0 5 10

Rev:	Description:	Date:
P01	Planning submission.	18.11.22
P02	Revised to address LPA comments.	28.04.23
P03	Window widths increased by half a brick to work to soldier brick setting out where indicated. Block A AOV/glazing adjusted to suit core amendments. Block A rooftop plant screen amended. Plant room door repositioned into adjacent louvred bay.	30.01.26
P04	Roof guarding indicated. Window & curtain wall spandrel panels changed to back-painted glass. External door within CW screen serving courtyard amenity space repositioned, louvred door added to louvred bay at Ground Floor and louvre panel added above curtain wall screen (NW Courtyard Elevation).	22.06.26
P05	Louvre panels replace back painted glass panels on 5no. windows where indicated.	05.10.26

Architect:
Lechler Hayes Architects

Drawing Title:
Courtyard Elevations

Project Name:
Carmoor Road for Tiger Developments Ltd

Status: **PLANNING**
Scale: **As indicated @ A1**
Project No. **2205**
Drawing No. **LHA-20-ZZ-DR-A-PL-022**
Rev **P05**

© Lechler Hayes Ltd 2023