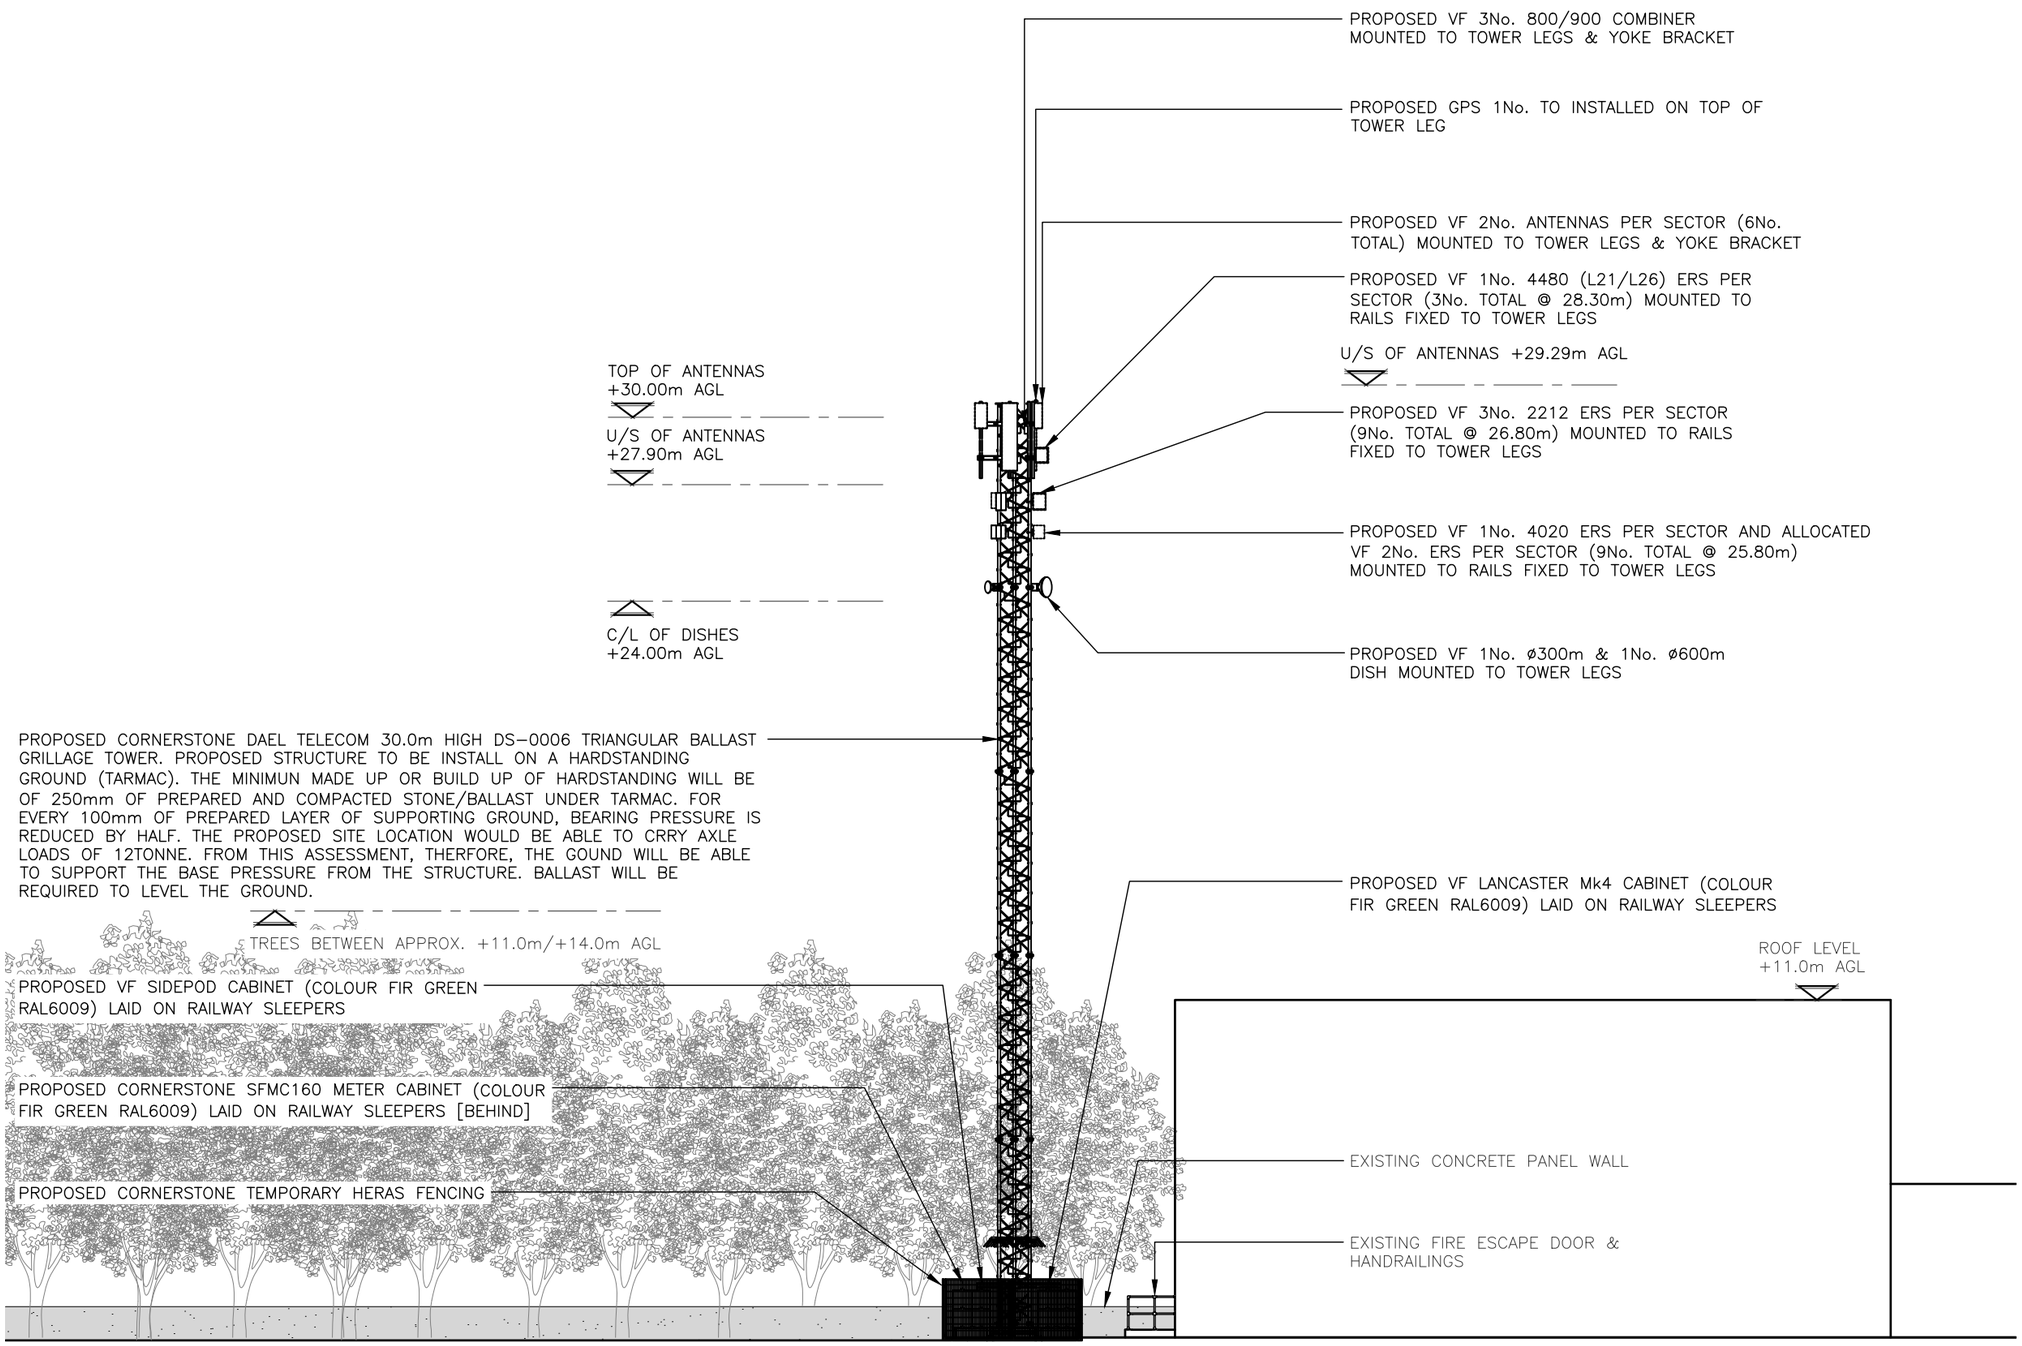


PROPOSED ELEVATION

(1:200)

10000 5000 0 5000 10000 15000 20000

ORIGINAL SCALE AT A3 – 1:200

ALL DIMENSIONS IN MILLIMETRES

These drawings comply with VF Standard ICNIRP guidelines, under configuration VM7F
Designed in accordance with Cornerstone documents: SDN0007 & SDN0009 v6.0

ALL DIMENSIONS ARE IN mm UNLESS NOTED OTHERWISE

N.G.R E: 383390 N: 398375

NOTES:

REV	MODIFICATION	BY	CH	DATE
B	DAF Comments Revised	ARA	MK	28.03.23
A	Issued for Construction	ARA	MK	24.03.23

mitie

vodafone
CTIL - NTQ

Cell Name	Opt.
BRIDGE STREET CAR PARK	–

Cell ID No

CORNERSTONE	VMO2	VF
30684600	N/A	21896

Site Address / Contact Details

BRIDGE STREET
MANCHESTER
M3 5AH

Drawing Title:
PROPOSED SITE ELEVATION

Purpose of issue:
CONSTRUCTION

Dwg Rev: B

Drawing Number:
301

Surveyed By:		Original Sheet Size:		Pack Issue:
MITIE		A3		B
Drawn: ARA	Date: 28.03.23	Checked: MK	Date: 28.03.23	

SDNT0005 Version 1.3