
SITE LOCATION

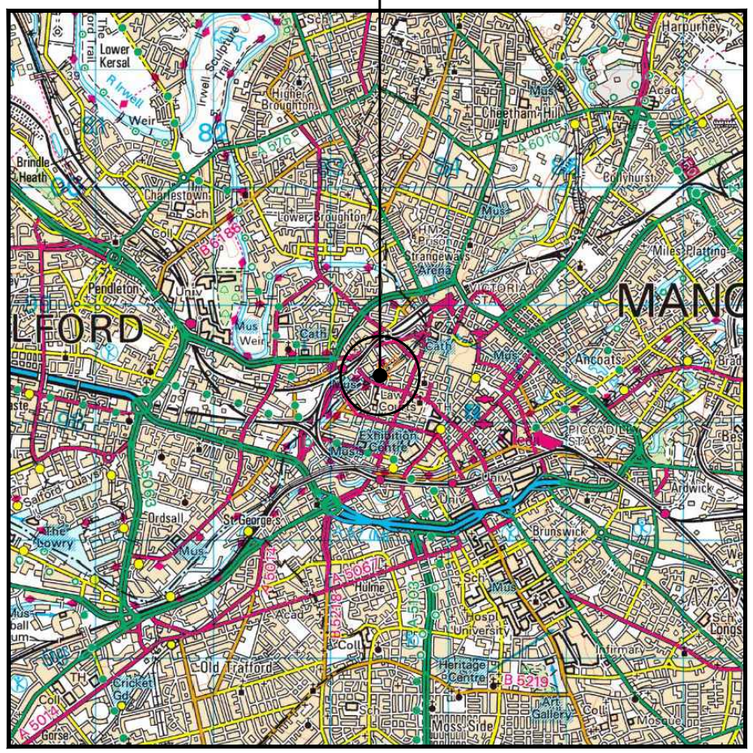

0 1km 2km
Scale

SITE LOCATION
(Scale 1:50000)
Ordnance Survey map extract
based upon Landranger map series
with the permission of the controller of
Her Majesty's Stationery Office
Licence No. 100022432
Crown copyright.




SITE PHOTOGRAPH

These drawings comply with VF Standard ICNIRP guidelines, under configuration VM7F
Designed in accordance with Cornerstone documents: SDN0007 & SDN0009 v6.0

= Right of Access
= Public Access Route

N
W E
S

SITE LOCATION

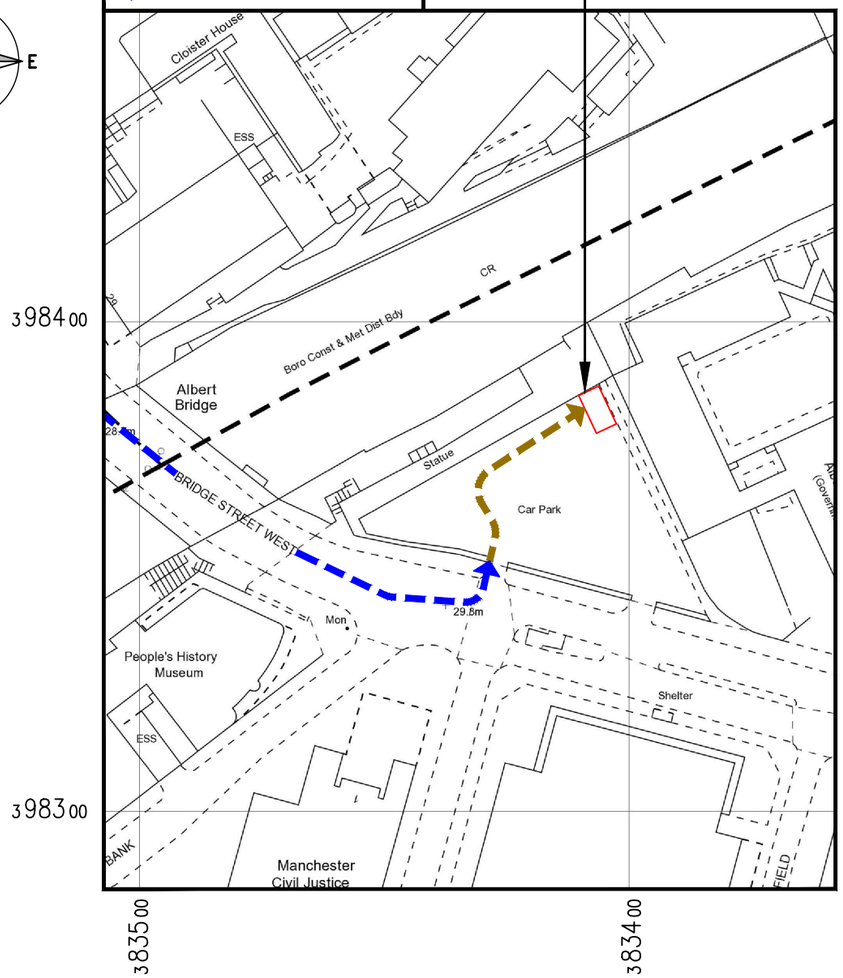

DETAILED SITE LOCATION
(Scale 1:1250)
Based upon Ordnance Survey map extract
with the permission of the Controller of
Her Majesty's Stationery Office.
Crown copyright.
Licence No. 100022432

50 0 50 100 150
ORIGINAL SCALE AT A3 – 1:1250
ALL DIMENSIONS IN METRES

ALL DIMENSIONS ARE IN mm UNLESS NOTED OTHERWISE

N.G.R E: 383390 N: 398375

DIRECTIONS TO SITE:

HEAD WEST ON A57(M)/A635(M). CONTINUE ONTO DAWSON ST/EGERTON ST/TRINITY WY/A57. SLIGHT RIGHT ONTO TRINITY WY/A6042. TURN RIGHT ONTO WATER ST/A6143. CONTINUE TO FOLLOW A6143. TURN LEFT ONTO LOWER BYROM ST. TURN LEFT ONTO QUAY ST/A34. TURN RIGHT ONTO GARTSIDE ST. TURN RIGHT ONTO BRIDGE ST/A34. THE PROPOSED SITE IS LOCATED WITHIN THE CARPARK ON THE LEFT

NOTES:

REV	MODIFICATION	BY	CH	DATE
A	Issued for Construction	ARA	MK	24.03.23

mitie

vodafone
CTIL - NTQ

Cell Name	Opt.
BRIDGE STREET CAR PARK	–

Cell ID No

CORNERSTONE	VMO2	VF
30684600	N/A	21896

Site Address / Contact Details

BRIDGE STREET
MANCHESTER
M3 5AH

Drawing Title: SITE LOCATION MAPS

Purpose of issue: CONSTRUCTION — Dwg Rev: A

Drawing Number: 100 — Pack Issue: B

Surveyed By:		Original Sheet Size:	
MITIE		A3	
Drawn: ARA	Date: 24.03.23	Checked: MK	Date: 24.03.23

SDNT0005 Version 1.3