
rev	alteration	date	by
–	First issue	27.07.26	– –
A	Updated glazing	31.07.26	– –
B	Removed furniture from multipurpose room + door to post room	03.08.26	– –
C	Added tv to social area + boxed in columns in meeting room	05.08.26	– –
D	Toilets changed back to landlords design	06.08.26	– –
E	Toilets changed back to landlords design	06.08.26	– –
F	Toilet alteration	13.08.26	– –
G	Glass inserts to some partitions + glass door Altered westcad room partition	20.08.26	– –
H	Changed toilet into cleaners store	08.09.26	– –
I	UPS re instated in cleaners store + added glass panel to meeting room	14.09.26	– –
J	Altered angle of Westcad front wall	18.09.26	– –

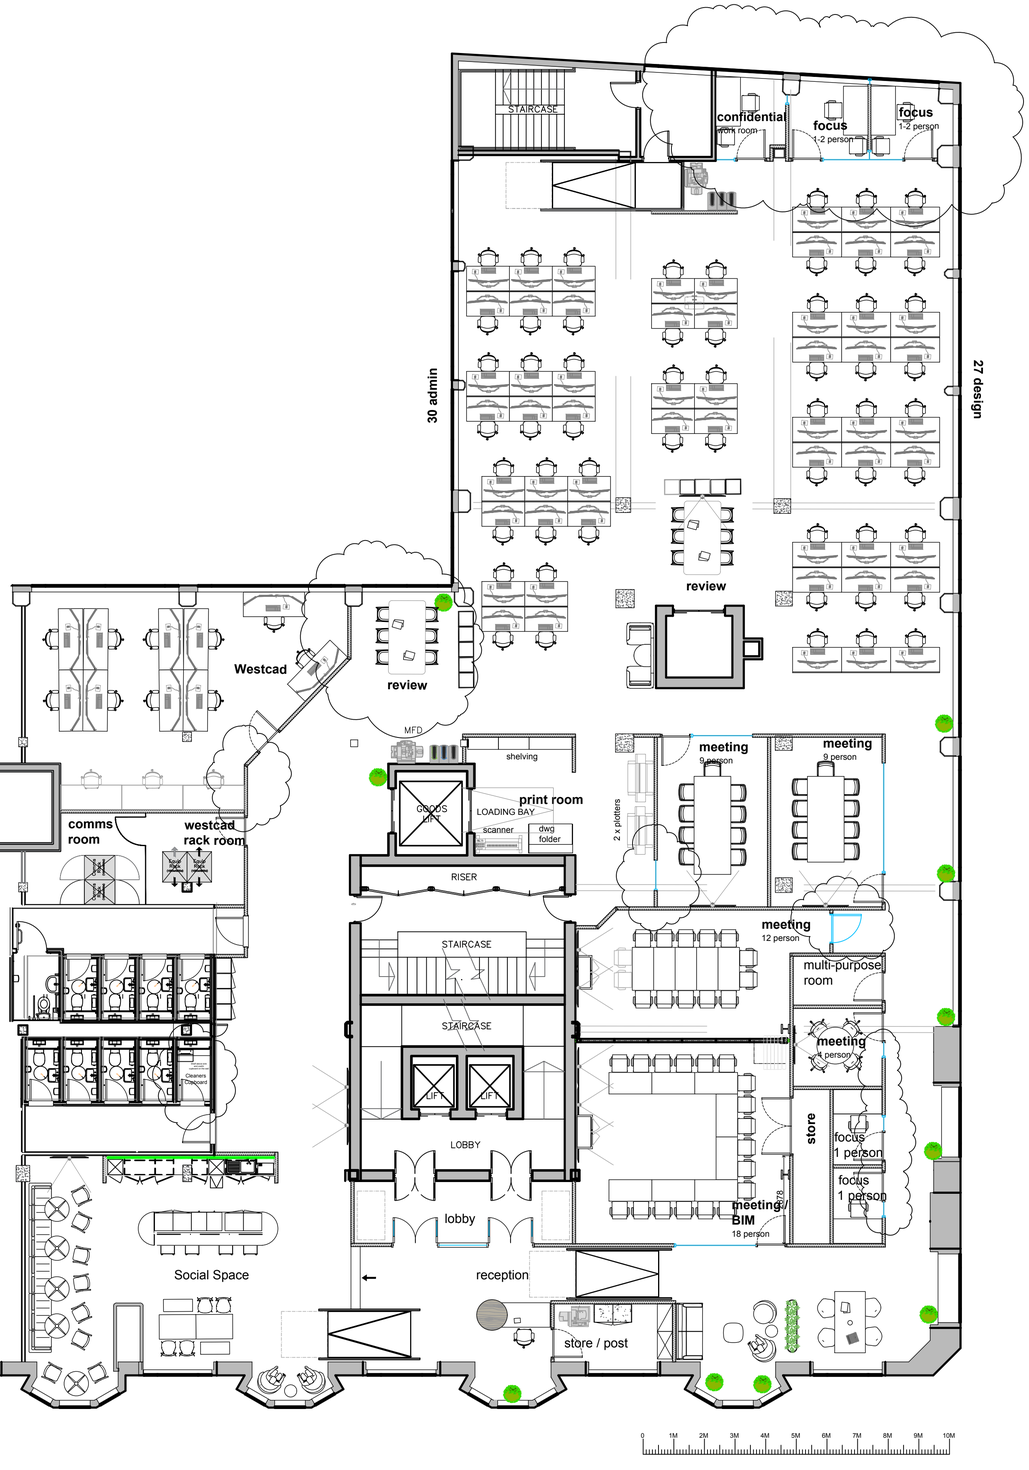

SIEMENS MOBILITY

CONCEPT

OP

Courtyard 5
Coleshill Manor Office Campus
Birmingham B46 1DL
Tel: +44(0)121 312 1045
www.opgroup.com

CLIENT:
SIEMENS MOBILITY

PROJECT:
BRIDGEWATER HOUSE
MANCHESTER

DRAWING:
6TH FLOOR
GENERAL ARRANGEMENT

DATE: 19.08.26
SCALE: 1:100@A1

DRG.No.
70635-L06-DR-GA_00

REVISION:
J

DRAWN:
CHECKED:

All dimensions to be verified on site