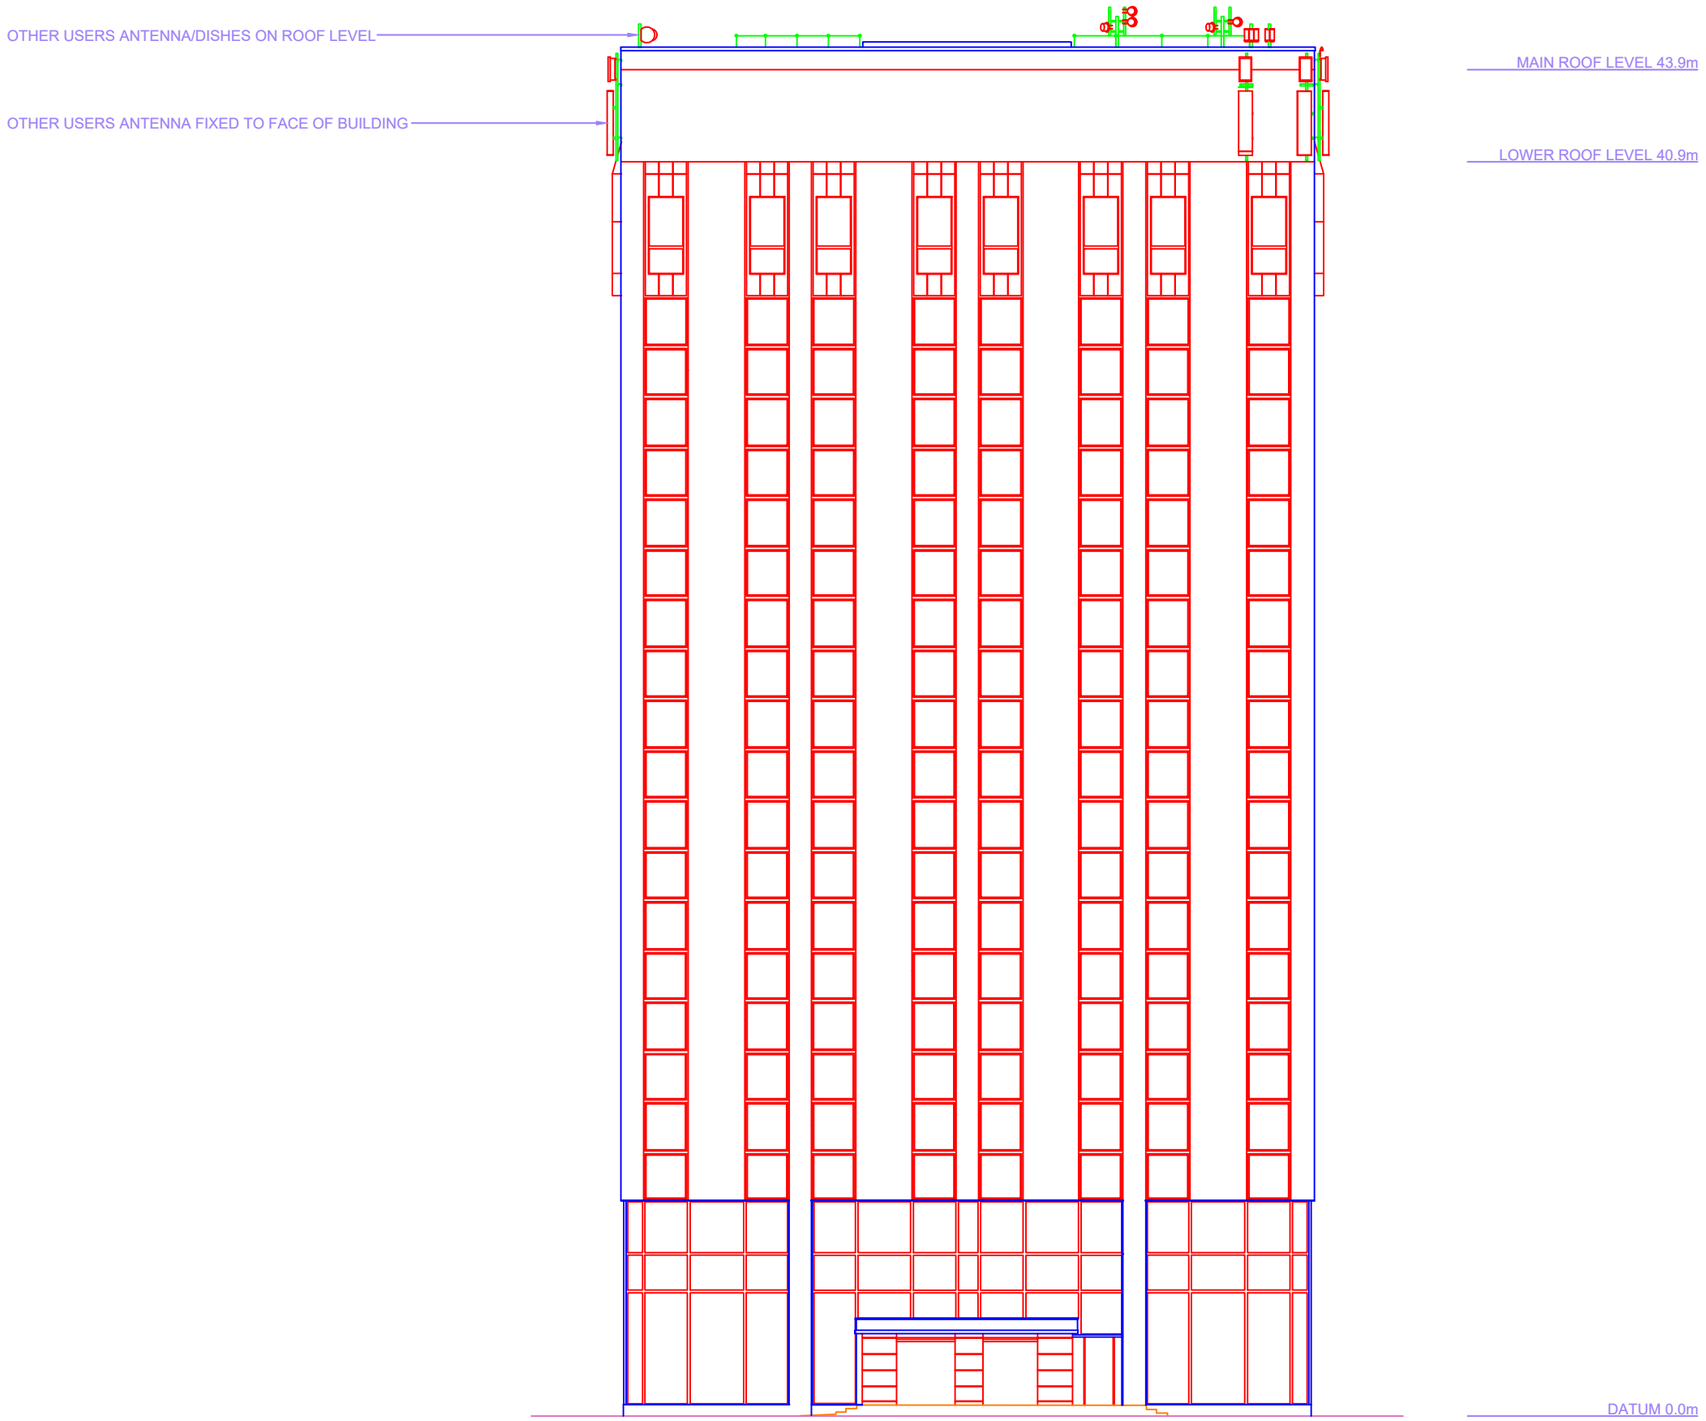


© Arqiva
All rights reserved. No part of this publication may be reproduced, stored in a retrieval system or transmitted in any form or by any means (Electronic, Mechanical, Photocopying, Recording or otherwise), without the prior written consent of the Company.

NOTES

SITE SURVEY

THIS DRAWING HAS BEEN PRODUCED FROM INFORMATION OBTAINED BY A SITE SURVEY ON 27/02/2026.

ISS	REVISION	DATE	DRN	APP
	PROJECT:			
	PROJECT:			
3	PROJECT: 12322616 PLANNING	26/08/26	HFC	HFC
2	PROJECT: 12322616 PLANNING ISSUE	21/05/26	HFC	HFC
1	PROJECT: 12322616 SITE RECORD	28/04/26	AD	KML

ARQIVA

Crawley Court, Winchester, Hampshire, SO21 2QA
cad.services@arqiva.com

SITE No. 326213

CENTURION HOUSE
129 DEANSGATE
MANCHESTER
LANCASHIRE
M3 3WR


NGR	SJ 83640 98148
OS GRID	383640 398148

TITLE
ELEVATION
EXISTING
NORTH-WEST

SCALE	1:200	
DRAWN	AD	27/04/26
APPROVED	HFC	26/08/26

DRAWING No. 326213-00-002-MD003 | SHEET 1 OF 4 | REV. 3

A3

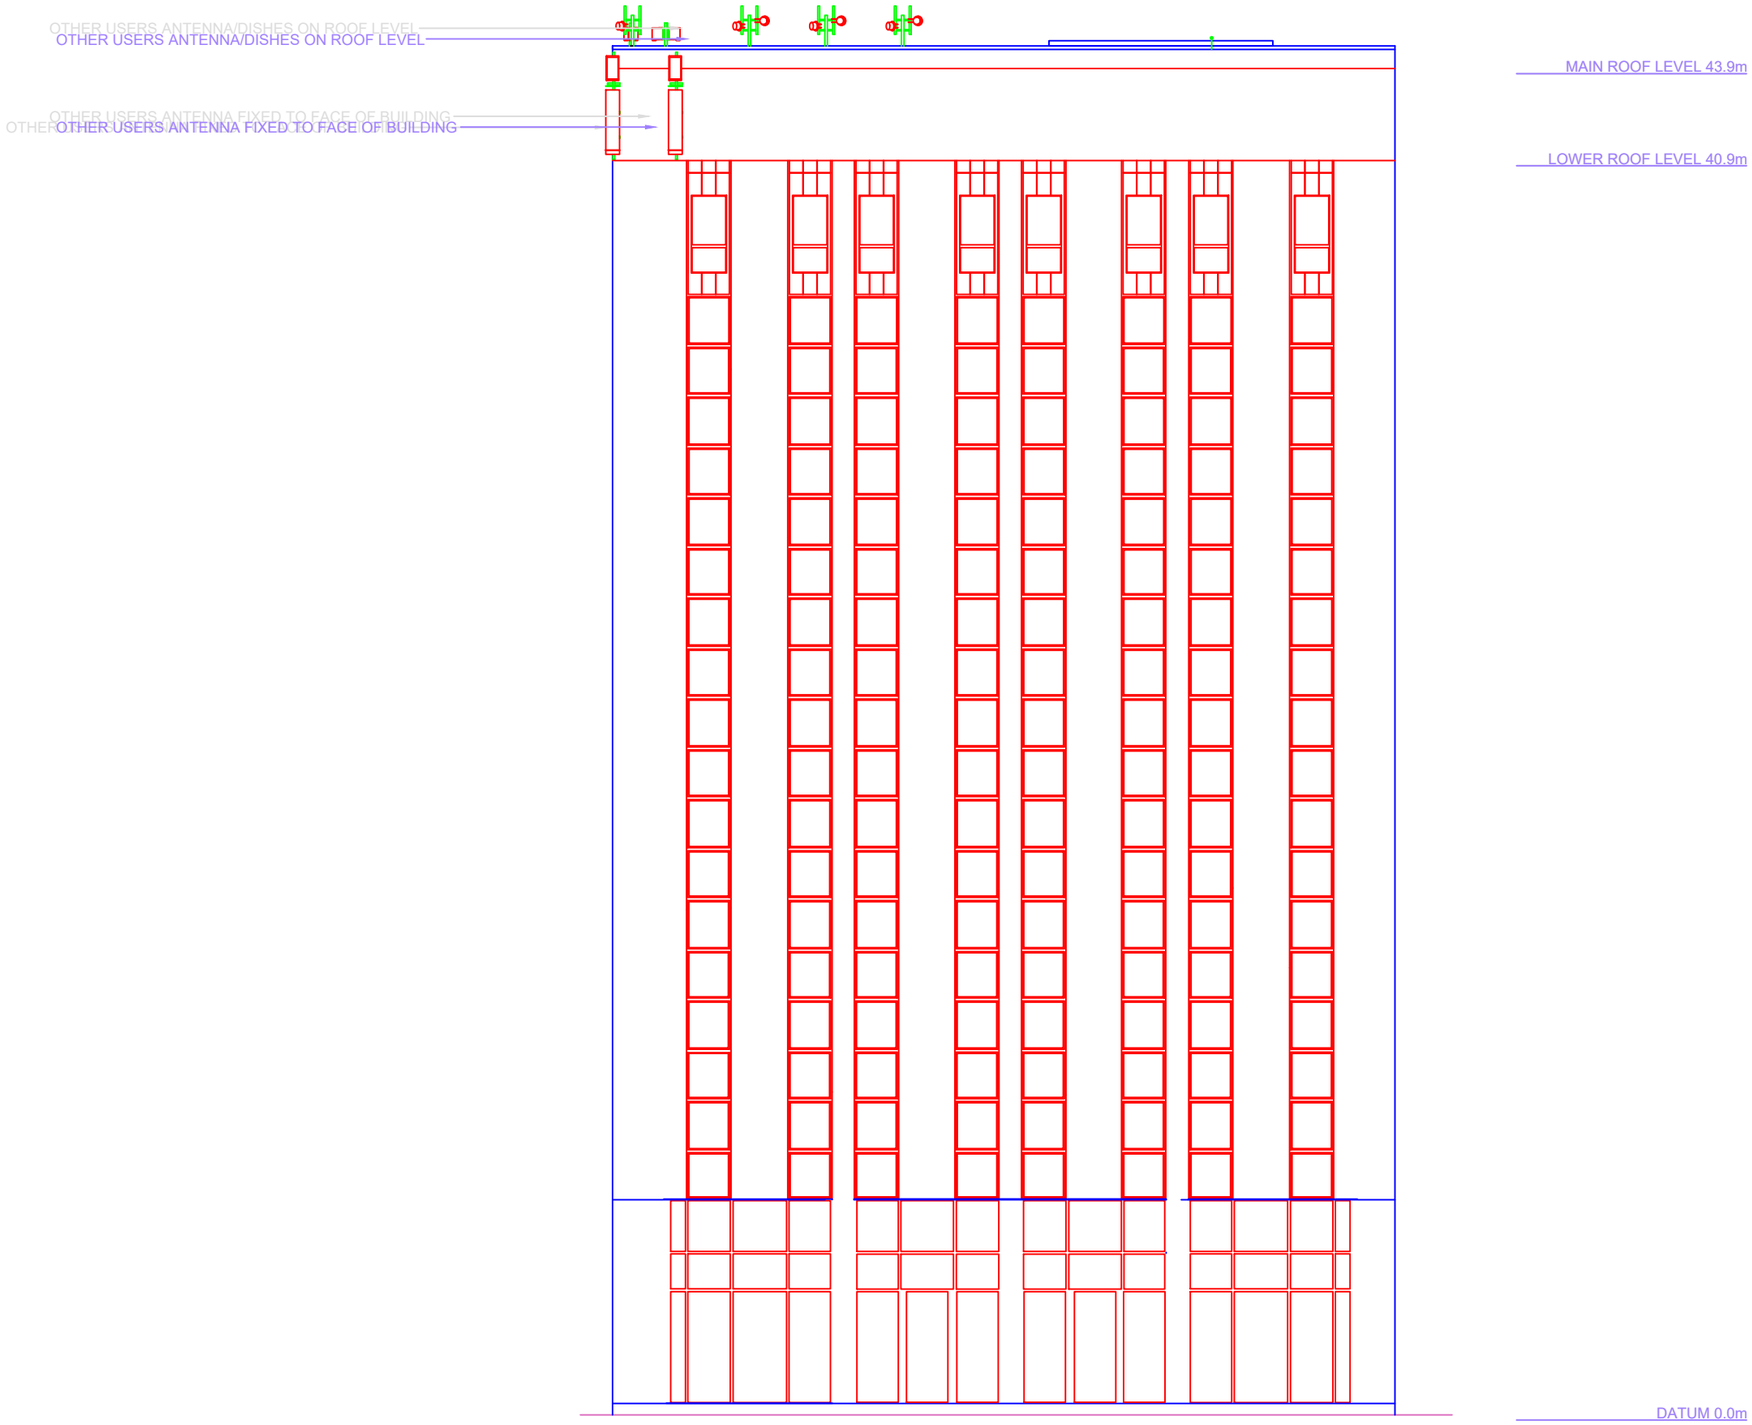

© Arqiva
All rights reserved. No part of this publication may be reproduced, stored in a retrieval system or transmitted in any form or by any means (Electronic, Mechanical, Photocopying, Recording or otherwise), without the prior written consent of the Company.

NOTES

SITE SURVEY

THIS DRAWING HAS BEEN PRODUCED FROM INFORMATION OBTAINED BY A SITE SURVEY ON 27/02/2026.

ISS	REVISION	DATE	DRN	APP
	PROJECT:			
	PROJECT:			
3	PROJECT: 12322616 PLANNING	26/08/26	HFC	HFC
2	PROJECT: 12322616 PLANNING ISSUE	21/05/26	HFC	HFC
1	PROJECT: 12322616 SITE RECORD	28/04/26	AD	KML

ARQIVA

Crawley Court, Winchester, Hampshire, SO21 2QA
cad.services@arqiva.com

SITE No. 326213

CENTURION HOUSE
129 DEANSGATE
MANCHESTER
LANCASHIRE
M3 3WR

NGR	SJ 83640 98148
OS GRID	383640 398148


TITLE
ELEVATION
EXISTING
NORTH-EAST

SCALE	1:200	
DRAWN	AD	27/04/26
APPROVED	HFC	26/08/26

DRAWING No. 326213-00-002-MD003 | SHEET 2 OF 4 | REV. 3

A3

© Arqiva
All rights reserved. No part of this publication may be reproduced, stored in a retrieval system or transmitted in any form or by any means (Electronic, Mechanical, Photocopying, Recording or otherwise), without the prior written consent of the Company.

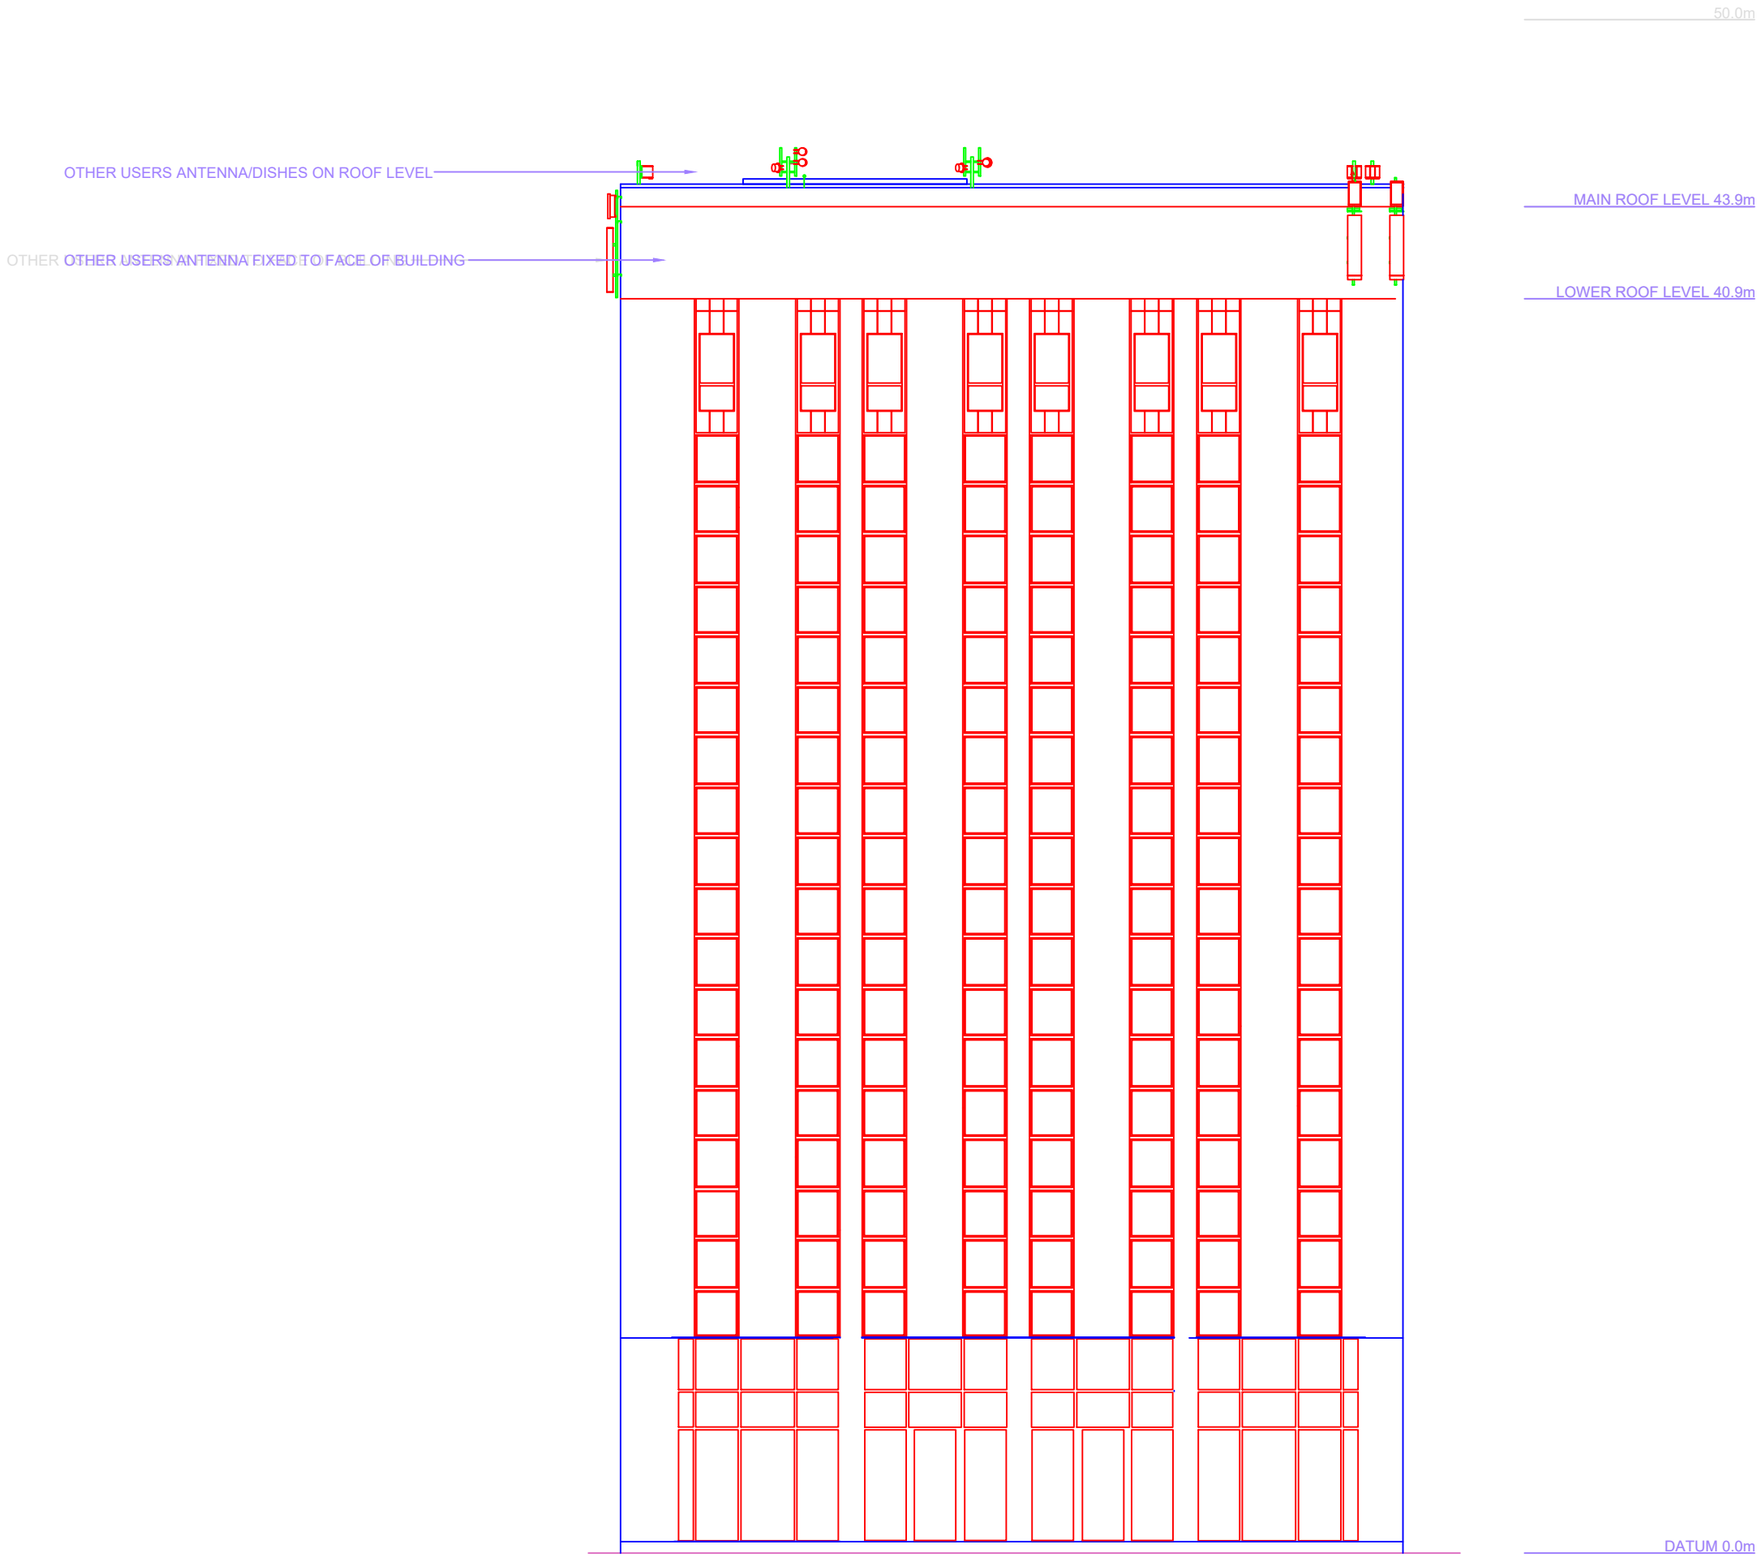

NOTES

SITE SURVEY

THIS DRAWING HAS BEEN PRODUCED FROM INFORMATION OBTAINED BY A SITE SURVEY ON 27/02/2026.

ISS	REVISION	DATE	DRN	APP
	PROJECT:			
	PROJECT:			
3	PROJECT: 12322616 PLANNING	26/08/26	HFC	HFC
2	PROJECT: 12322616 PLANNING ISSUE	21/05/26	HFC	HFC
1	PROJECT: 12322616 SITE RECORD	28/04/26	AD	KML

ARQIVA

Crawley Court, Winchester, Hampshire, SO21 2QA
cad.services@arqiva.com

SITE No. 326213

CENTURION HOUSE
129 DEANSGATE
MANCHESTER
LANCASHIRE
M3 3WR


NGR	SJ 83640 98148
OS GRID	383640 398148

TITLE
ELEVATION
EXISTING
SOUTH-EAST

SCALE	1:200	
DRAWN	AD	27/04/26
APPROVED	HFC	26/08/26

DRAWING No.	SHEET 3 OF 4	REV.
326213-00-002-MD003		3

A3

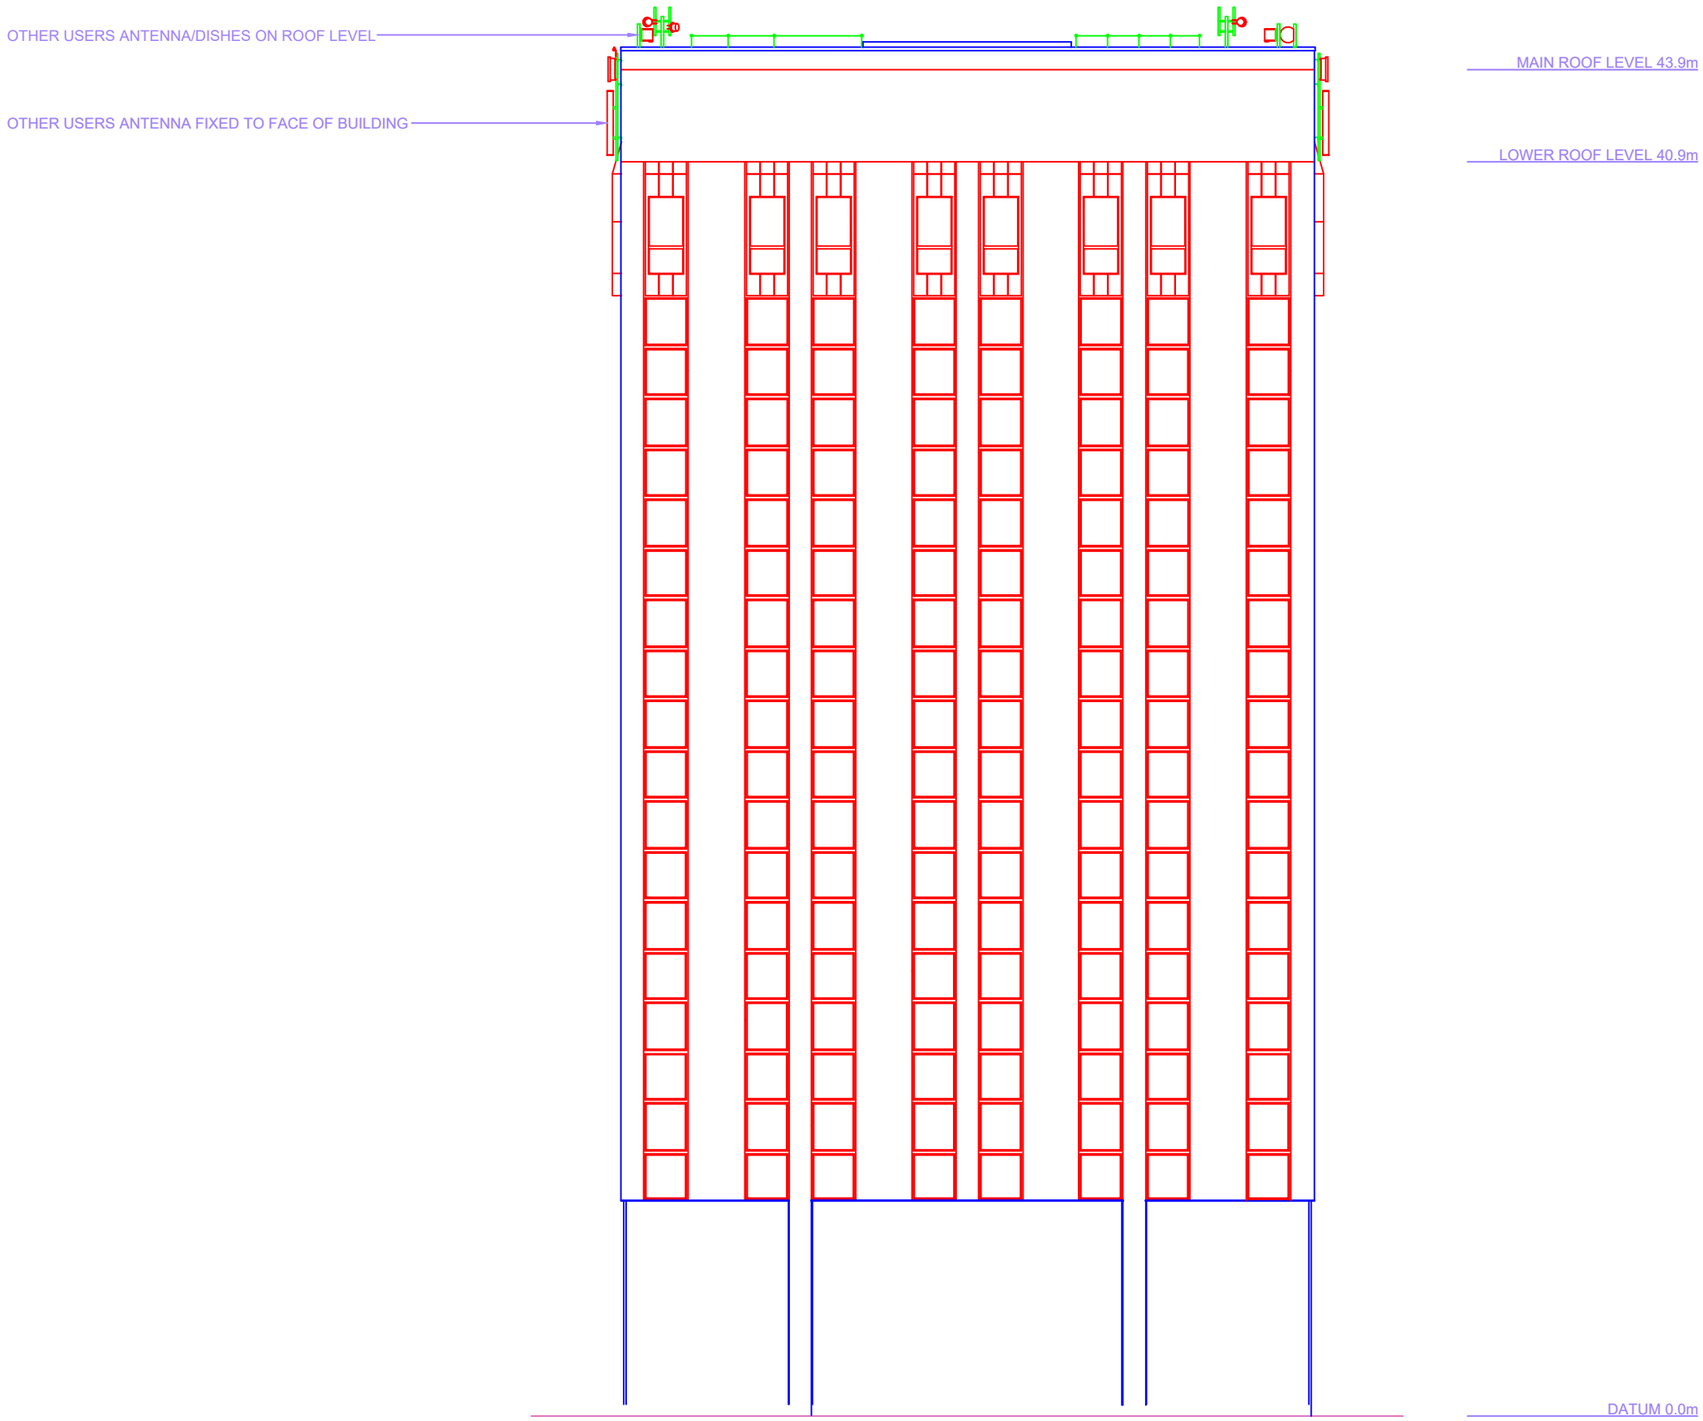

© Arqiva
All rights reserved. No part of this publication may be reproduced, stored in a retrieval system or transmitted in any form or by any means (Electronic, Mechanical, Photocopying, Recording or otherwise), without the prior written consent of the Company.

NOTES

SITE SURVEY

THIS DRAWING HAS BEEN PRODUCED FROM INFORMATION OBTAINED BY A SITE SURVEY ON 27/02/2026.

ISS	REVISION	DATE	DRN	APP
	PROJECT:			
	PROJECT:			
3	PROJECT: 12322616 PLANNING	26/08/26	HFC	HFC
2	PROJECT: 12322616 PLANNING ISSUE	21/05/26	HFC	HFC
1	PROJECT: 12322616 SITE RECORD	28/04/26	AD	KML

ARQIVA

Crawley Court, Winchester, Hampshire, SO21 2QA
cad.services@arqiva.com

SITE No. 326213

CENTURION HOUSE
129 DEANSGATE
MANCHESTER
LANCASHIRE
M3 3WR

NGR	SJ 83640 98148
OS GRID	383640 398148

TITLE
ELEVATION
EXISTING
SOUTH-WEST

SCALE	1:200	
DRAWN	AD	27/04/26
APPROVED	HFC	26/08/26

DRAWING No. 326213-00-002-MD003 | SHEET 4 OF 4 | REV. 3

A3