

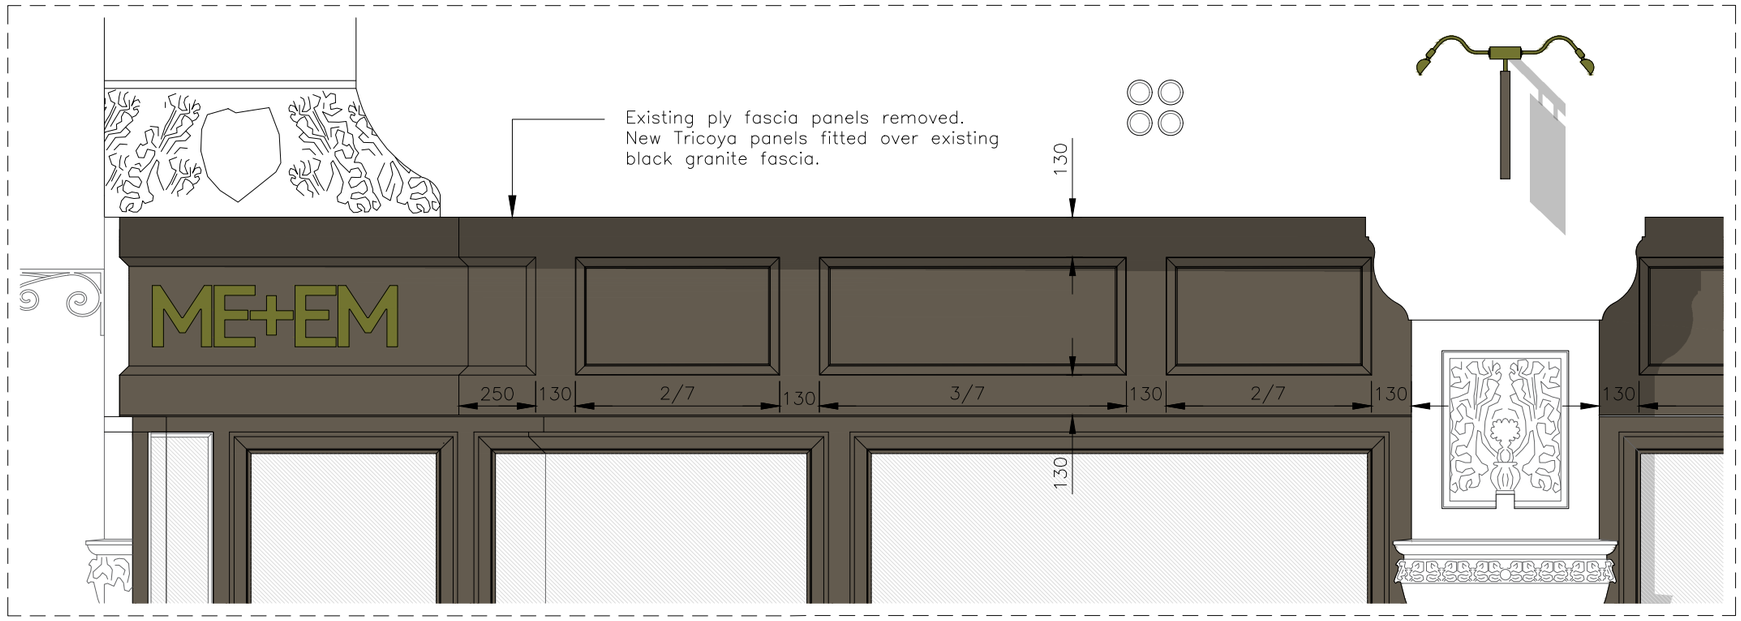


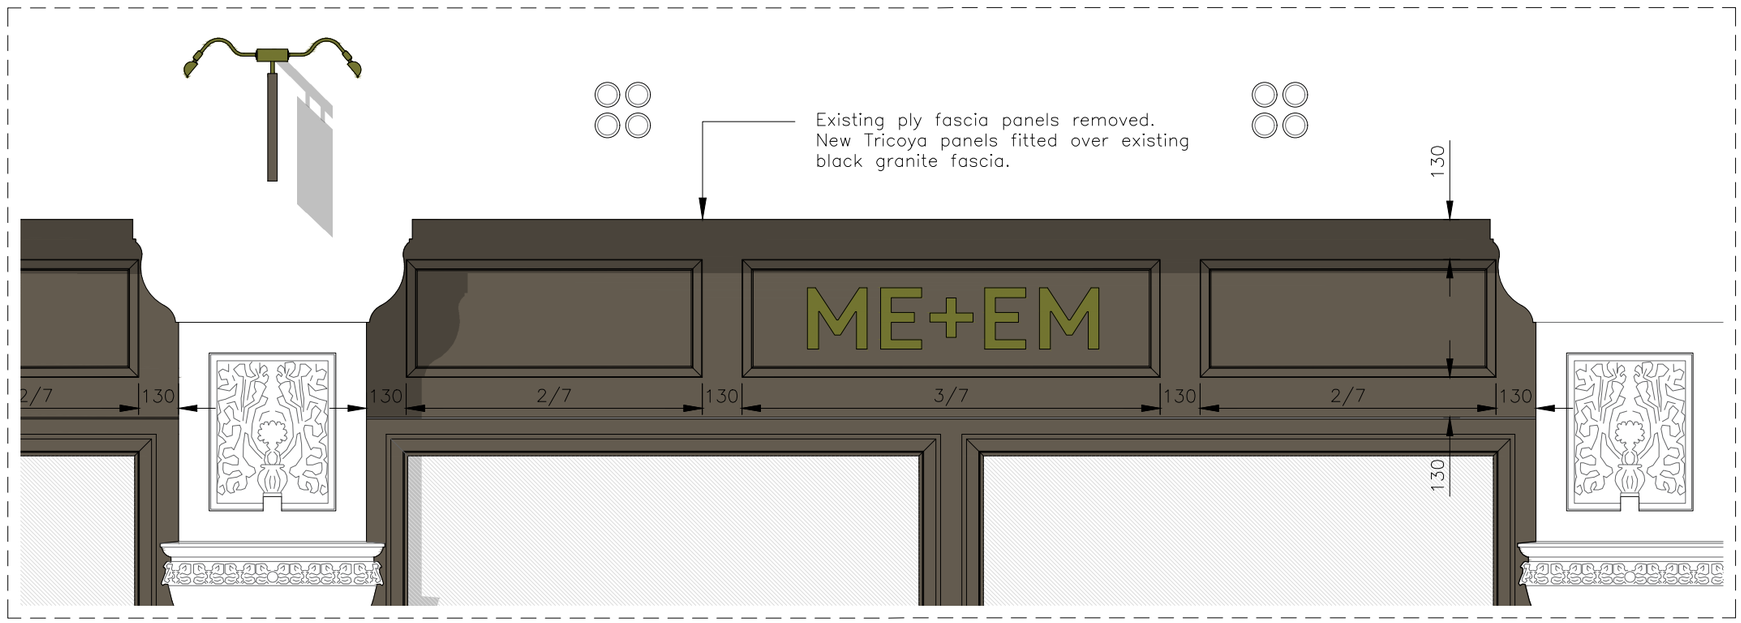

ELEVATIONS PANELING PRINCIPLES

SCALE 1:20

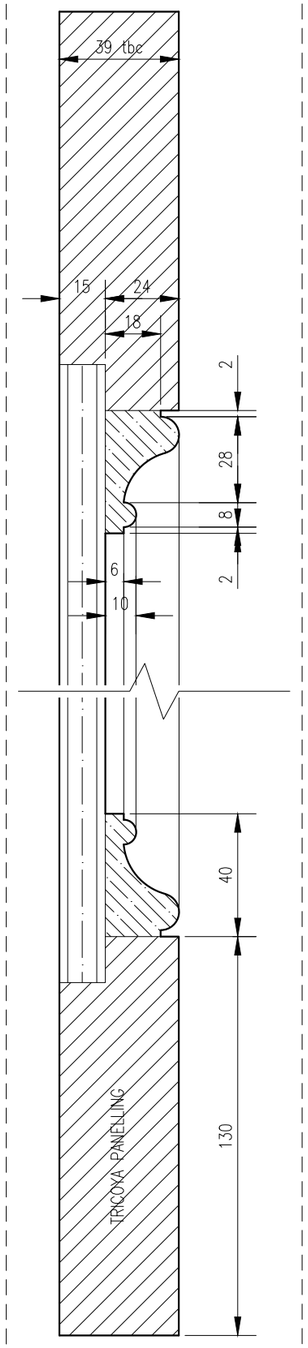

PANELING SECTION

SCALE 1:5

P1	30.06.26	Issued for Planning
T1	19.06.26	Issued for Tender
REV	DATE	AMENDMENT

JOHNSTON CAVE ASSOCIATES | ARCHITECTS JCA

Oxford:
Henwood Studio
Wootton Boars Hill
Oxford OX1 5JX

London:
75 Cowcross Street
London EC1M 6EL

jca@johnstoncave.co.uk www.johnstoncave.com
+44 (0) 1865 865165

ME+EM KING STREET

PANELING DETAILS
AS PROPOSED
-

PLANNING	ISSUE	JOB	2688
RR	DRAWN	DWG NO	80-02
1:20 / 1:2	SCALE		
JUNE 2026	DATE	REV	P1

SCALES CORRECT WHEN PLOTTED AT A3