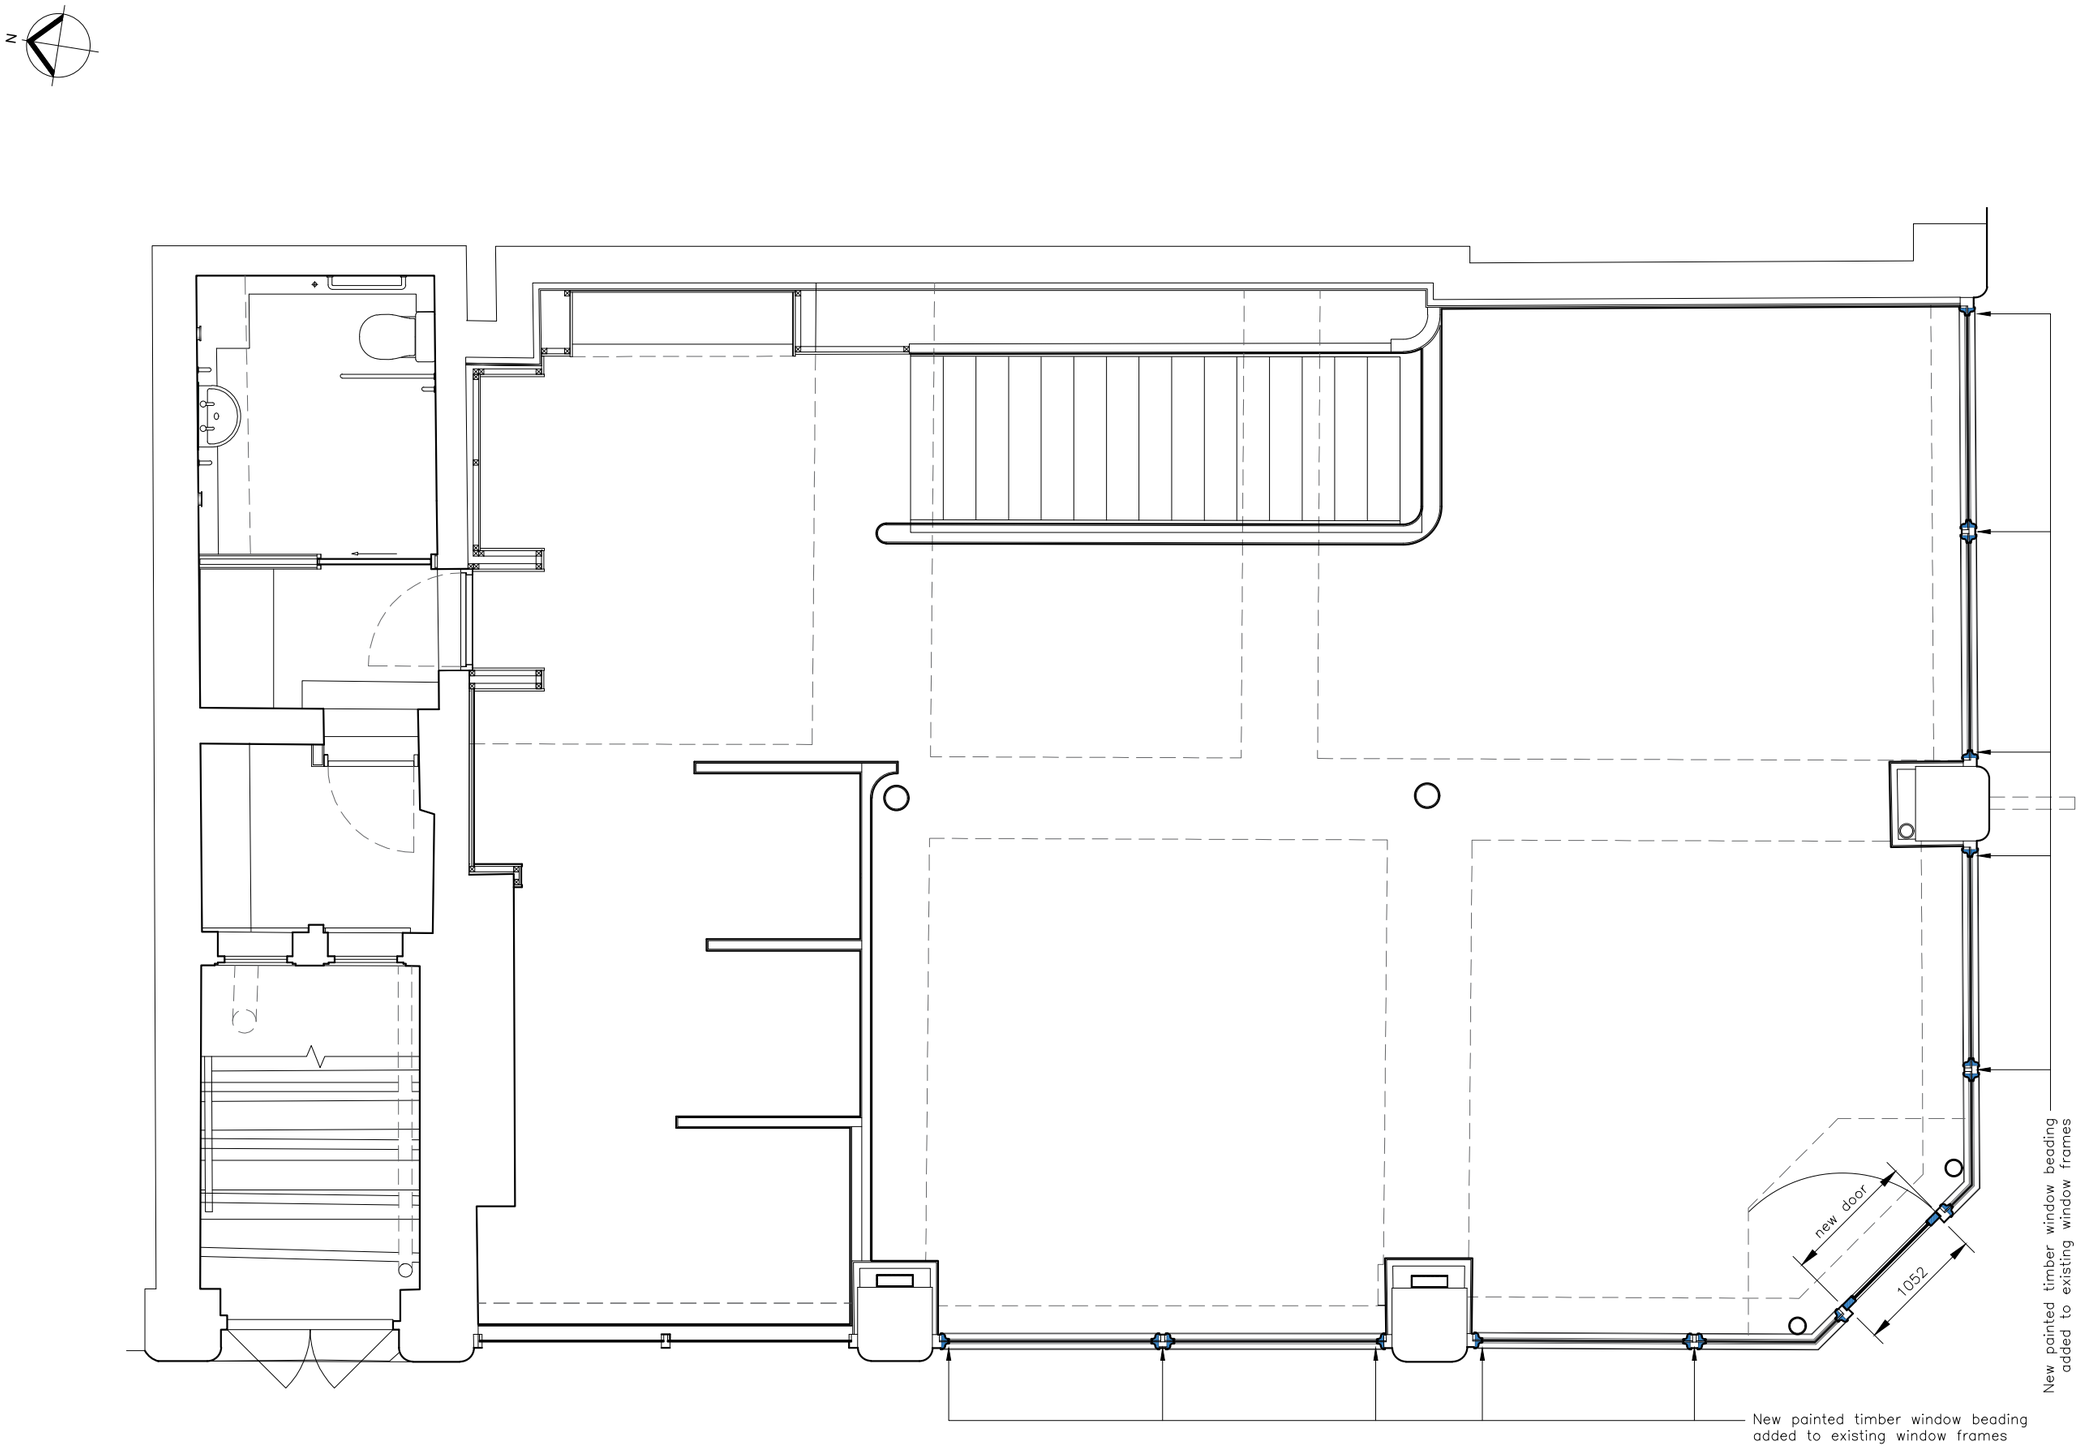


SCALE

0 2 4 6 8 10 15 20 25 30 feet

0 1 2 3 4 5 10 Metres

REV	DATE	AMENDMENT
P1	30.06.26	Issued for Planning
T1	19.06.26	Issued for Tender

JOHNSTON CAVE ASSOCIATES | ARCHITECTS JCA

Oxford:
Henwood Studio
Wootton Boars Hill
Oxford OX1 5JX

London:
75 Cowcross Street
London EC1M 6EL

jca@johnstoncave.co.uk www.johnstoncave.com
+44 (0) 1865 865165

ME+EM KING ST

PLAN
AS PROPOSED
-

PLANNING	ISSUE	JOB	2688
RR	DRAWN	DWG NO	30-05
1:50	SCALE		
APRIL 2026	DATE	REV	P1

SCALES CORRECT WHEN PLOTTED AT A3