



1 Section 1

1 : 50

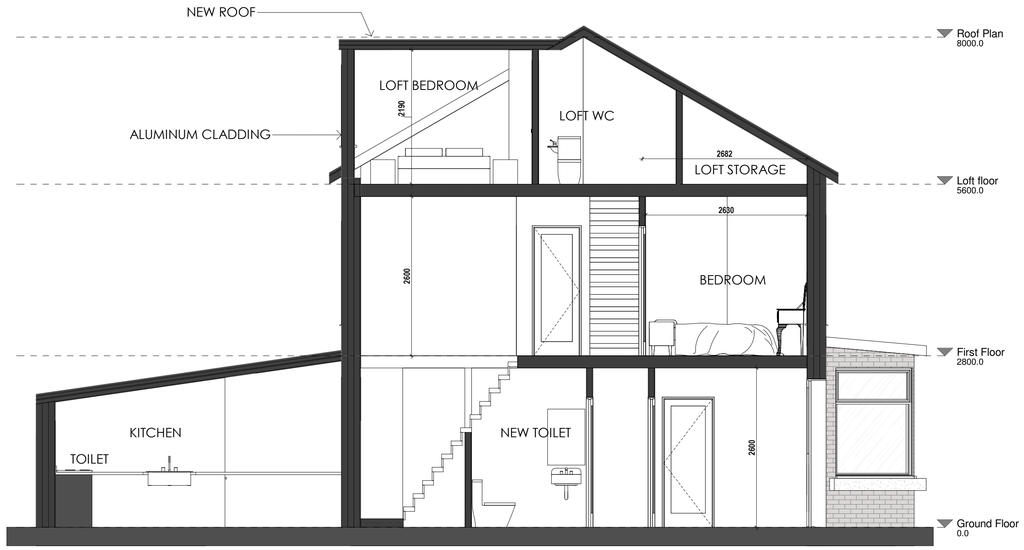


3 Section 2

1 : 50

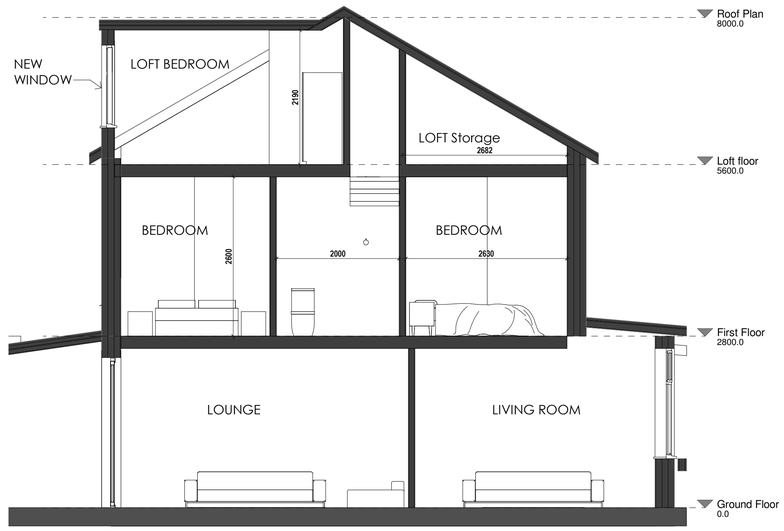

2 Section 3

1 : 50

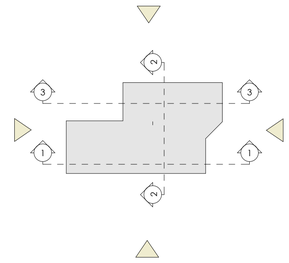

SCALE 1 : 50

0 1m 2m 3m

MUSE Architects

8 Clibran Street, Manchester, M8 0RD

PROJECT:

Proposed Sections

DRAWING TITLE:

DRAWING STATUS: Planning

DRAWN: SH | CHECKED: MM

APPROVED: MM | DATE: 12/06/26

1:50 SCALE: | 111_3 DRAWING NUMBER: | REV:

(A1)