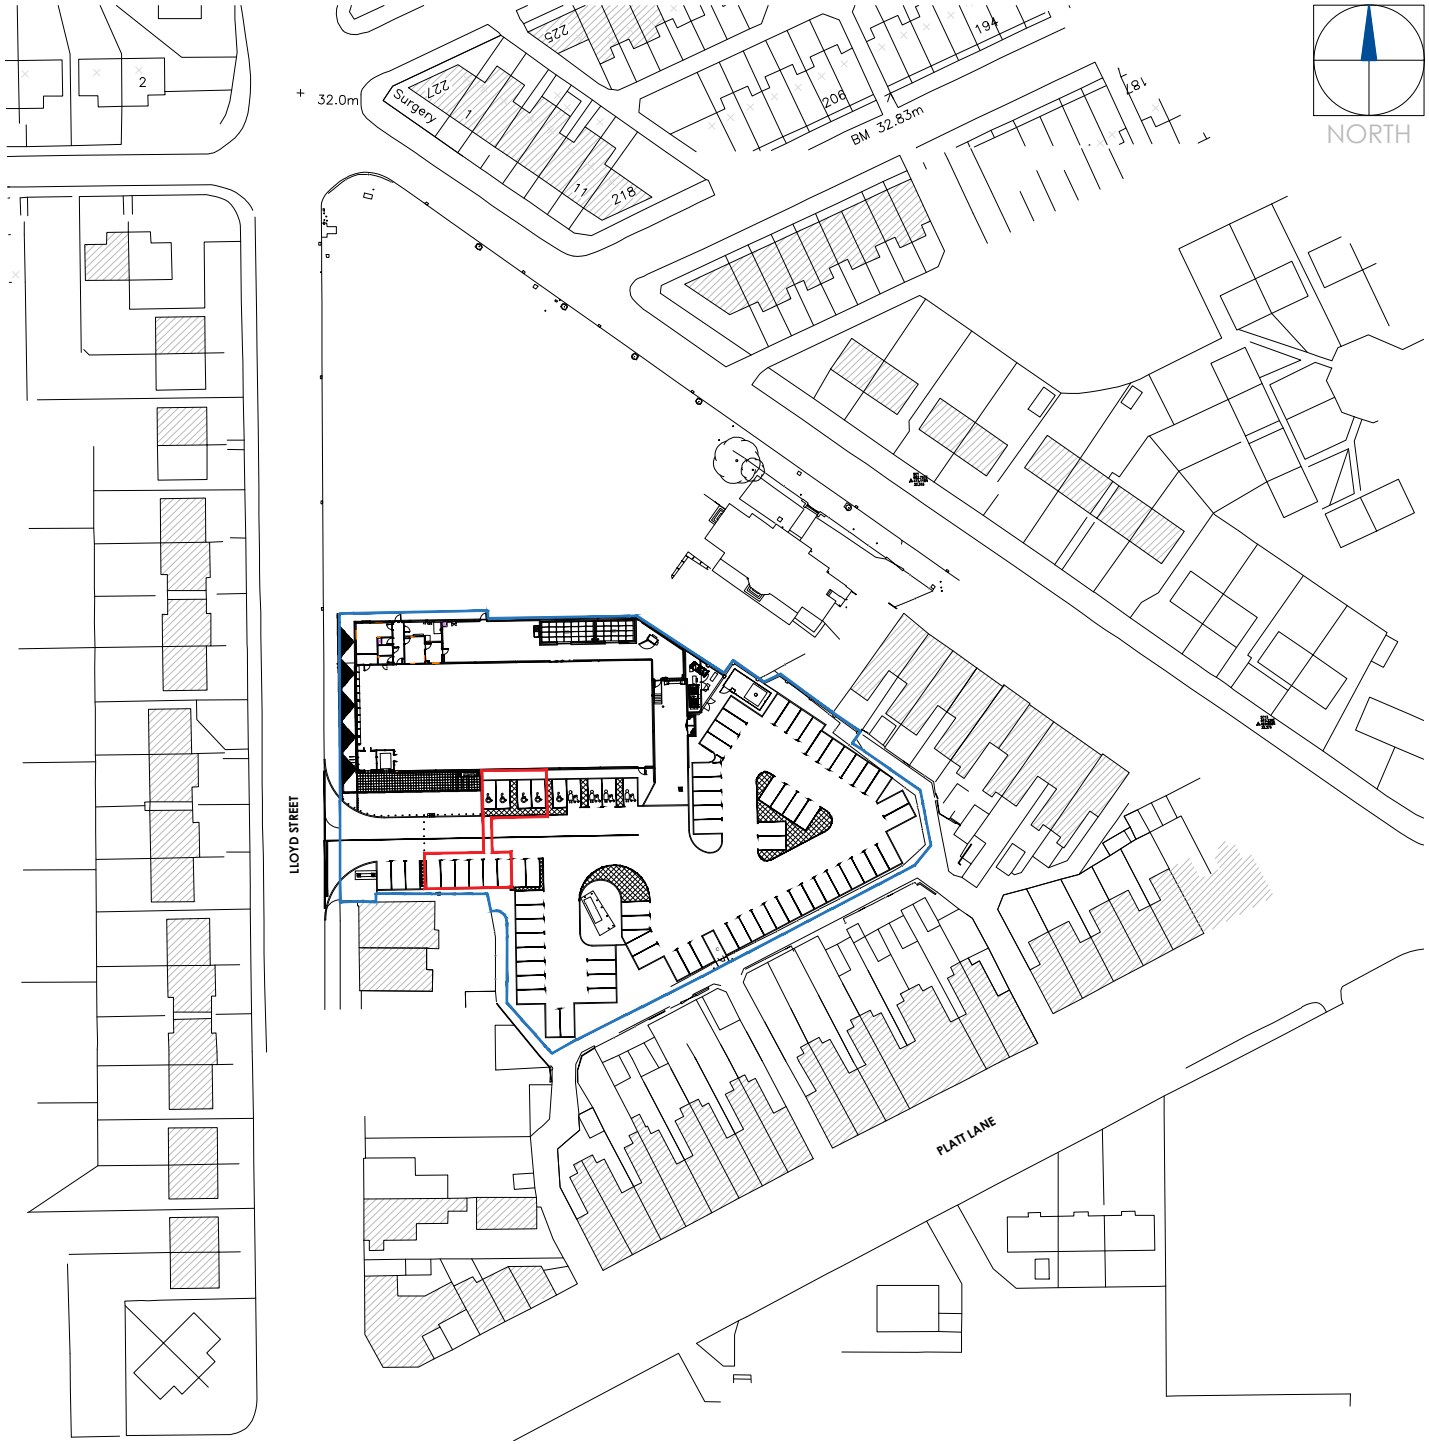


The Harris Group Ltd does not accept liability for any deviation to our drawings or specification. This Drawing is copyright and may not be reproduced in whole or part without written authority. Do not Scale from this drawing.

Rev	Date	Description	Drawn	Chk'd
P01	22.09.26	First Issue	DR	JM

KEY

DRS Works Location

Site Area - 1.21 Acre
0.48 Hectares

0 12.5 25 62.5 m

Scale 1:1250

THE HARRIS PARTNERSHIP

Architecture
Masterplanning
Interior Design

www.harrispartnership.com

Client

Aldi Stores Ltd

Project Title

DRS

143 LLoyd Street South
Fallowfield
M14 7LA

Drawing Title

Location Plan

Drawn	Checked	Scale @A4	BIM Status	Date
DR	JM	1:1250	N/A	09/26

Drawing Status	Rev.	THP Project No
Planning	P01	22878

Drawing Reference

ST50 THP XX XX DR A 1000