

0m 1m 2m 3m 4m 5m

VISUAL SCALE 1:100 @ A3

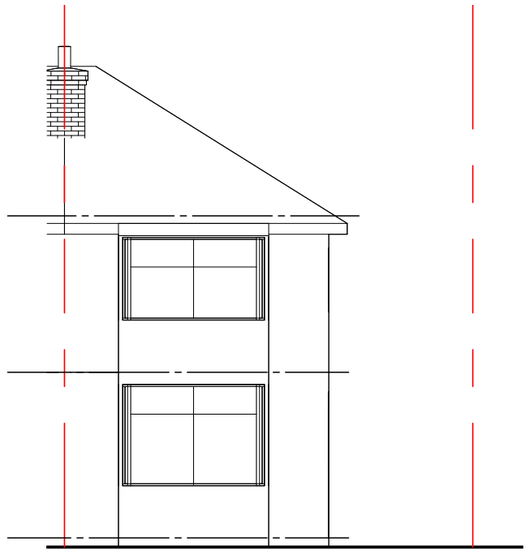


01-E-Elevation

1 : 100

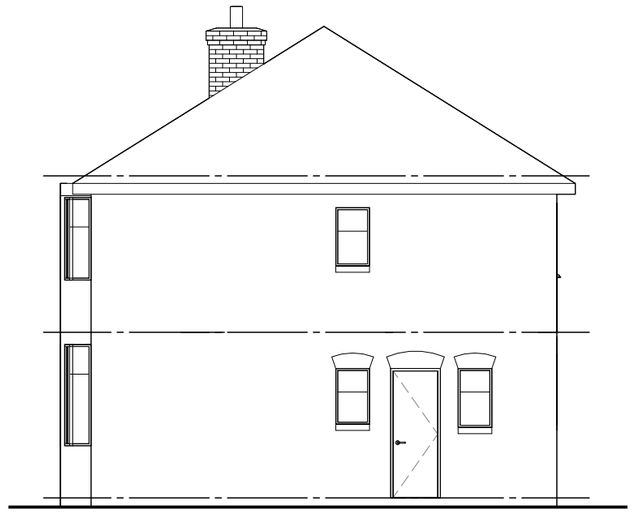


02-E-Elevation

1 : 100

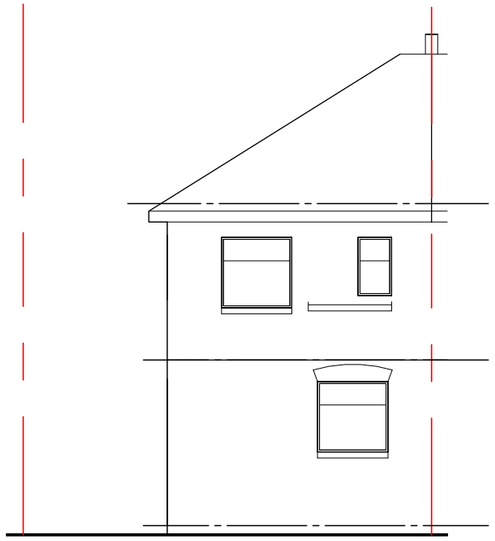

03-E-Elevation

1 : 100

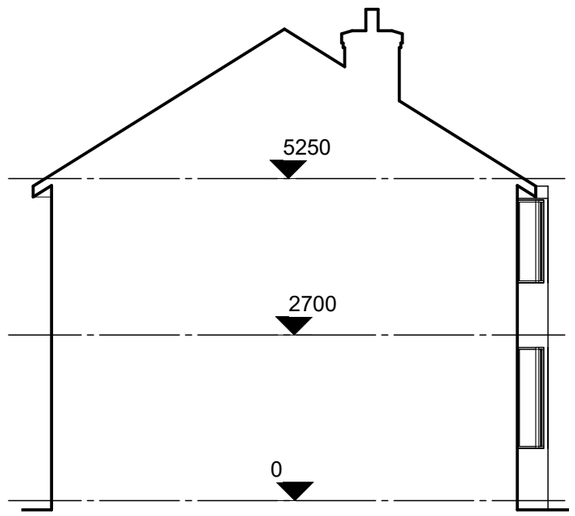

04-E-Elevation

1 : 100

COPYRIGHT © ALL RIGHTS RESERVED BY ARCHITEK BDC LTD. DRAWING INDICATES DESIGN INTENT ONLY. NOT TO BE USED FOR CONSTRUCTION UNLESS STATED SO. TO BE READ IN CONJUCTION WITH OTHER DRAWINGS OR SPECIFICATION WHERE PROVIDED.

ARCHITEK
BUILDING DESIGN CONSULTANCY

0161 511 8479
vikas@architek.uk
916 Stockport Road, Levenshulme, Manchester, M19 3AB

No.	Description	Date
P1	Issue to Planning	07.10.2026

PROJECT
Teo storey side and part single two storey rear extension. Hip to gable and roof dormer extension

ADDRESS
10 Winslow St, Openshaw, Manchester M11 2AY

CLIENT
Farad Akbari

Manchester City Council

PURPOSE OF ISSUE
Planning

SHEET
Existing Elevations

Date	Project number	Scale (@ A3)
09.10.2026	1391	1 : 100
Drawn by: VA	DRAWING NUMBER: A104	REV: P1
Checked by: VA		