
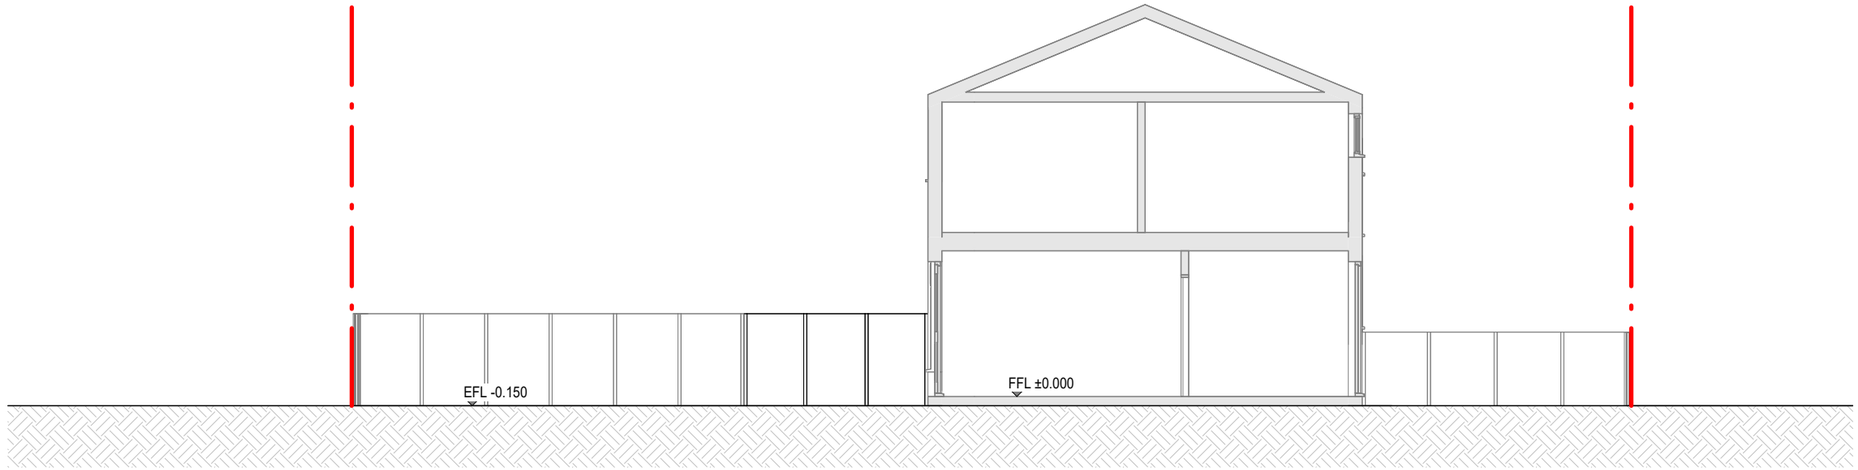


Existing Section A

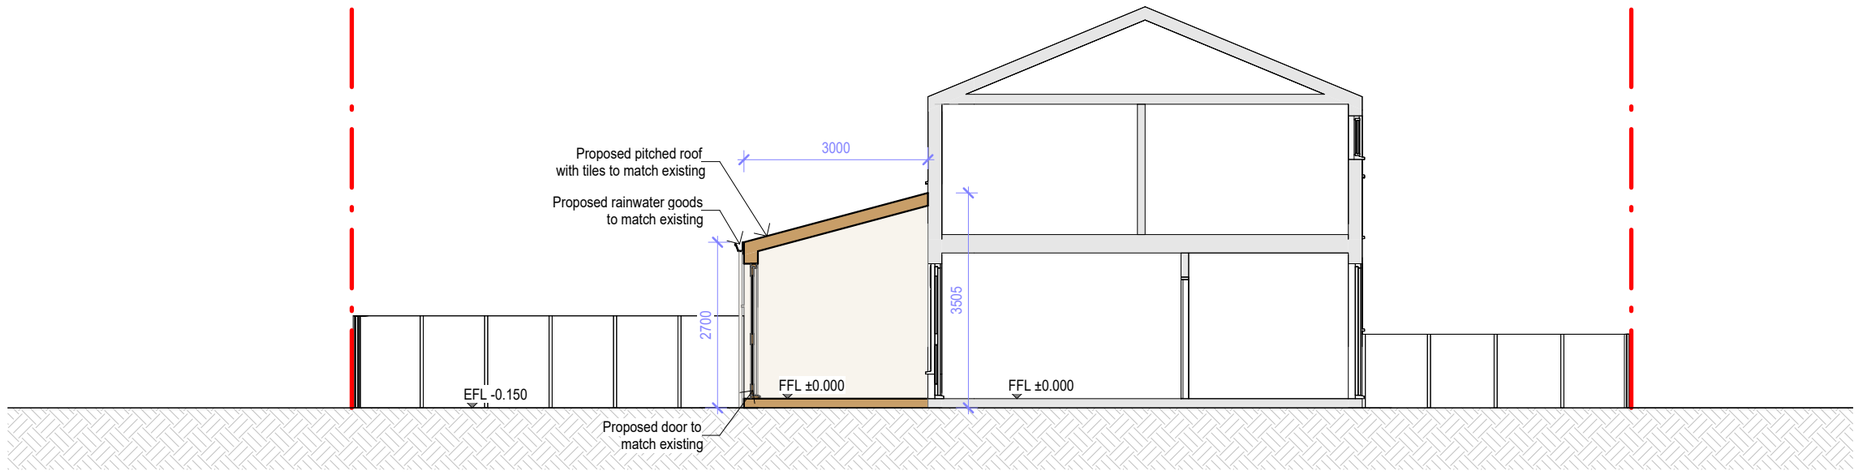

Proposed Section A

Legend:

- Existing fabric retained
- Proposed new fabric
- Extent of proposed extension
- Application site boundary

0 1 2m

PROJECT
Millway Walk

ADDRESS
5 Millway Walk,
Manchester,
M40 1JZ

DRAWING TITLE
Existing & Proposed Sections A

SCALE	DATE	REV	DWG NO.
1:100 @A3	10/10/26	00	B301

E - info.khanhstudio@gmail.com
T - 0787.772.2555

NOTE:
1. This drawing is scalable for planning purposes only.
2. All dimensions for construction must be verified on site.
3. This drawing is to be read in conjunction with all relevant drawings.
4. © Khanh Studio. All rights reserved.