
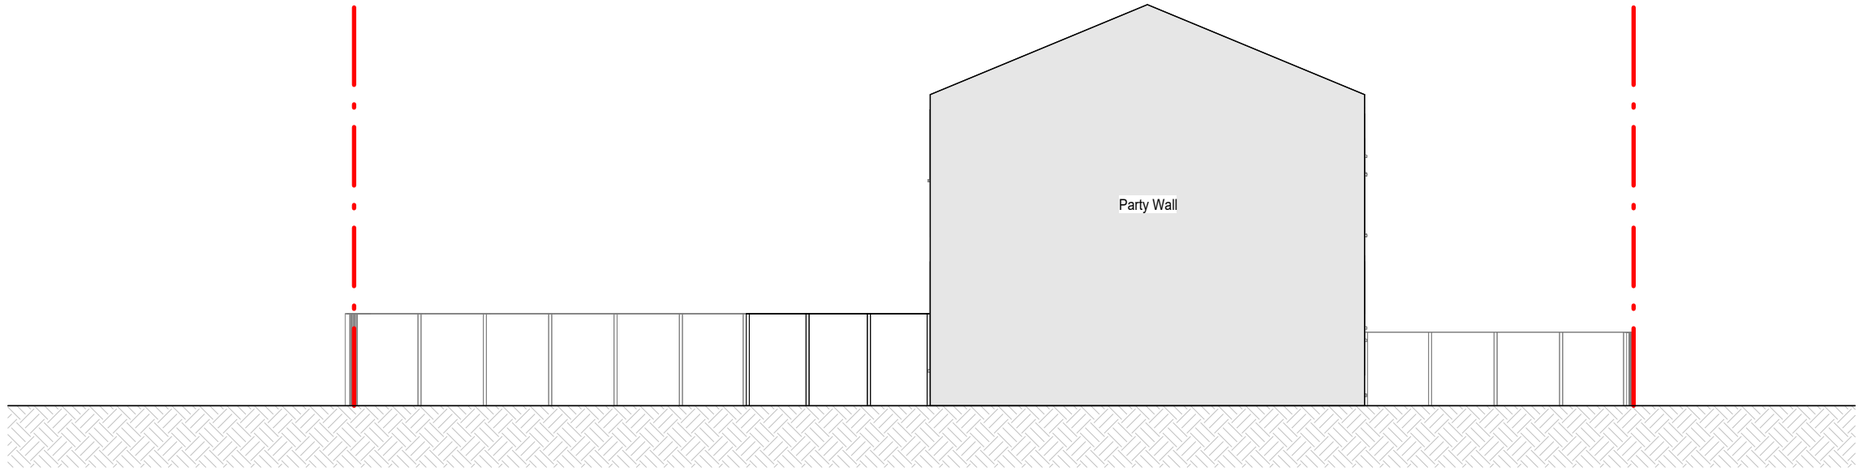


Existing Left Side Elevation

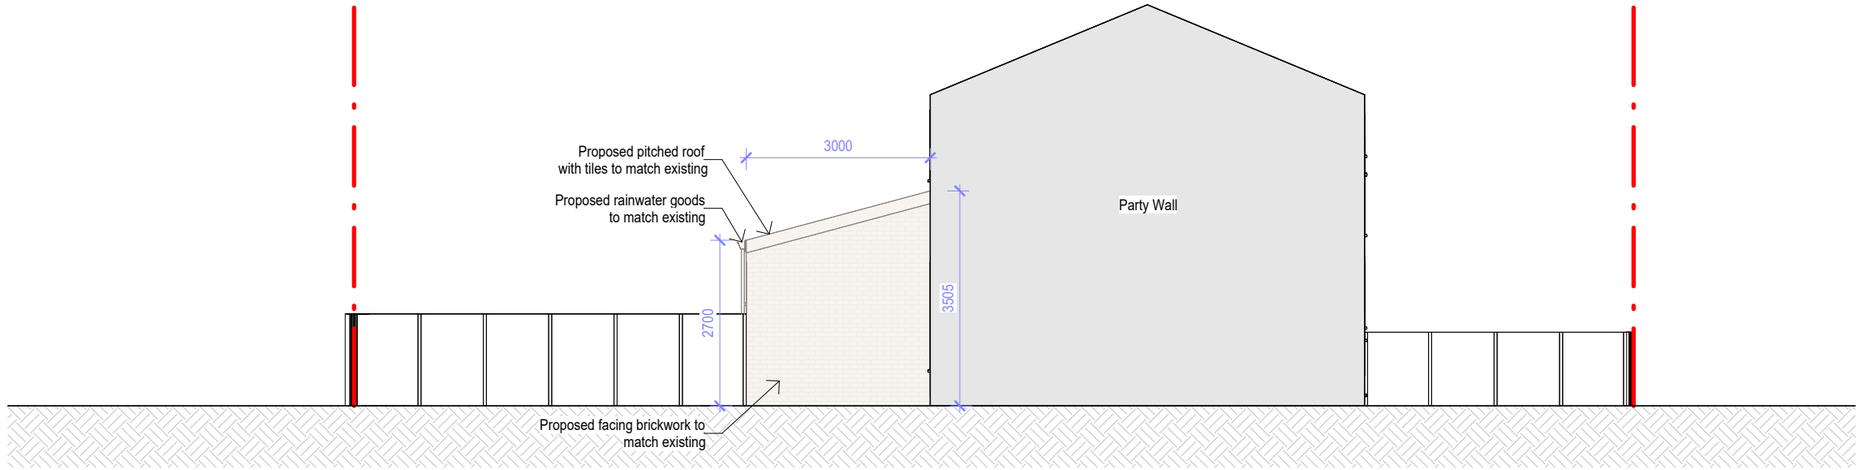

Proposed Left Side Elevation

Legend:

- Existing fabric retained
- Extent of proposed extension
- Proposed new fabric
- Application site boundary

0 1 2m

PROJECT
Millway Walk

ADDRESS
5 Millway Walk,
Manchester,
M40 1JZ

DRAWING TITLE
Existing & Proposed Left Side Elevations

SCALE	DATE	REV	DWG NO.
1:100 @A3	10/10/26	00	B203

E - info.khanhstudio@gmail.com T - 0787.772.2555

NOTE:
1. This drawing is scalable for planning purposes only.
2. All dimensions for construction must be verified on site.
3. This drawing is to be read in conjunction with all relevant drawings.
4. © Khanh Studio. All rights reserved.