

0m 1m 2m 3m 4m 5m

VISUAL SCALE 1:100 @ A3

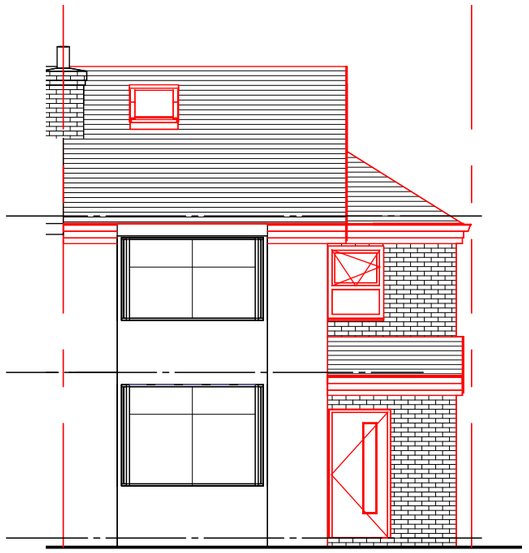

## 01-P-Elevation

1 : 100

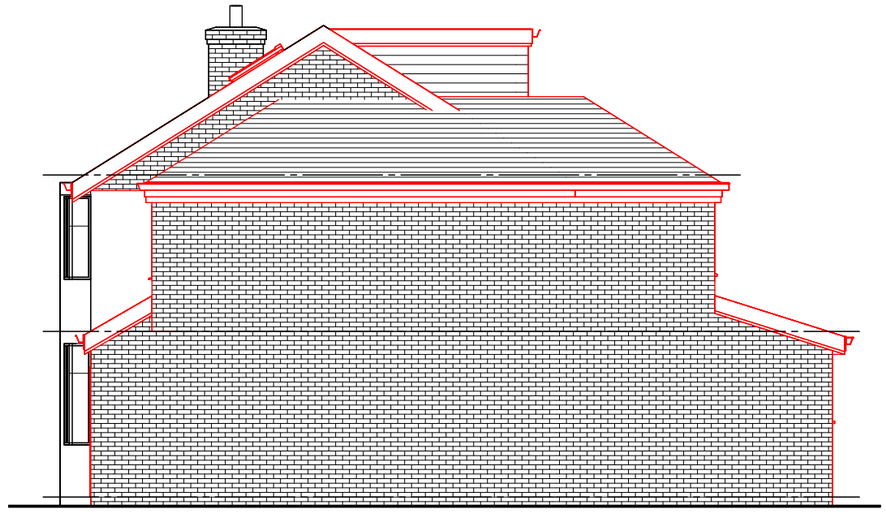

## 02-P-Elevation


1 : 100

**All new walls, roof, doors and windows to match existing**



## 03-P-Elevation

1 : 100

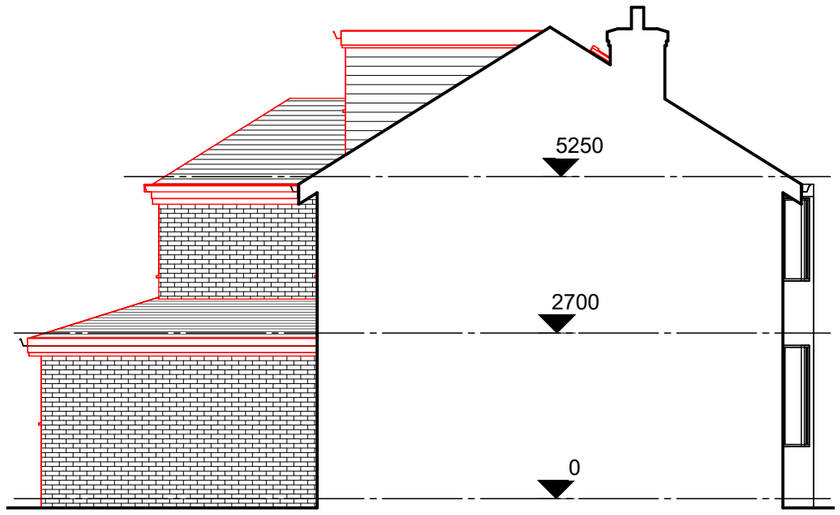


## 04-P-Elevation

1 : 100

COPYRIGHT © ALL RIGHTS RESERVED BY ARCHITEK BDC LTD. DRAWING INDICATES DESIGN INTENT ONLY. NOT TO BE USED FOR CONSTRUCTION UNLESS STATED SO. TO BE READ IN CONJUCTION WITH OTHER DRAWINGS OR SPECIFICATION WHERE PROVIDED.

ARCHITEK
BUILDING DESIGN CONSULTANCY

0161 511 8479
vikas@architek.uk
916 Stockport Road, Levenshulme, Manchester, M19 3AB

| No. | Description | Date |
|---|---|---|
| P1 | Issue to Planning | 07.10.2026 |
| | | |
| | | |
| | | |
| | | |
| | | |
| | | |

PROJECT
Teo storey side and part single two storey rear extension. Hip to gable and roof dormer extension

ADDRESS
10 Winslow St, Openshaw, Manchester M11 2AY

CLIENT
Farad Akbari

Manchester City Council

PURPOSE OF ISSUE
Planning

SHEET
Proposed Elevations

| Date | Project number | Scale (@ A3) |
|---|---|---|
| 09.10.2026 | 1391 | 1 : 100 |
| Drawn by: VA | DRAWING NUMBER: A106 | REV: P1 |
| Checked by: VA | | |