
# 5 Millway Walk, M40 1JZ

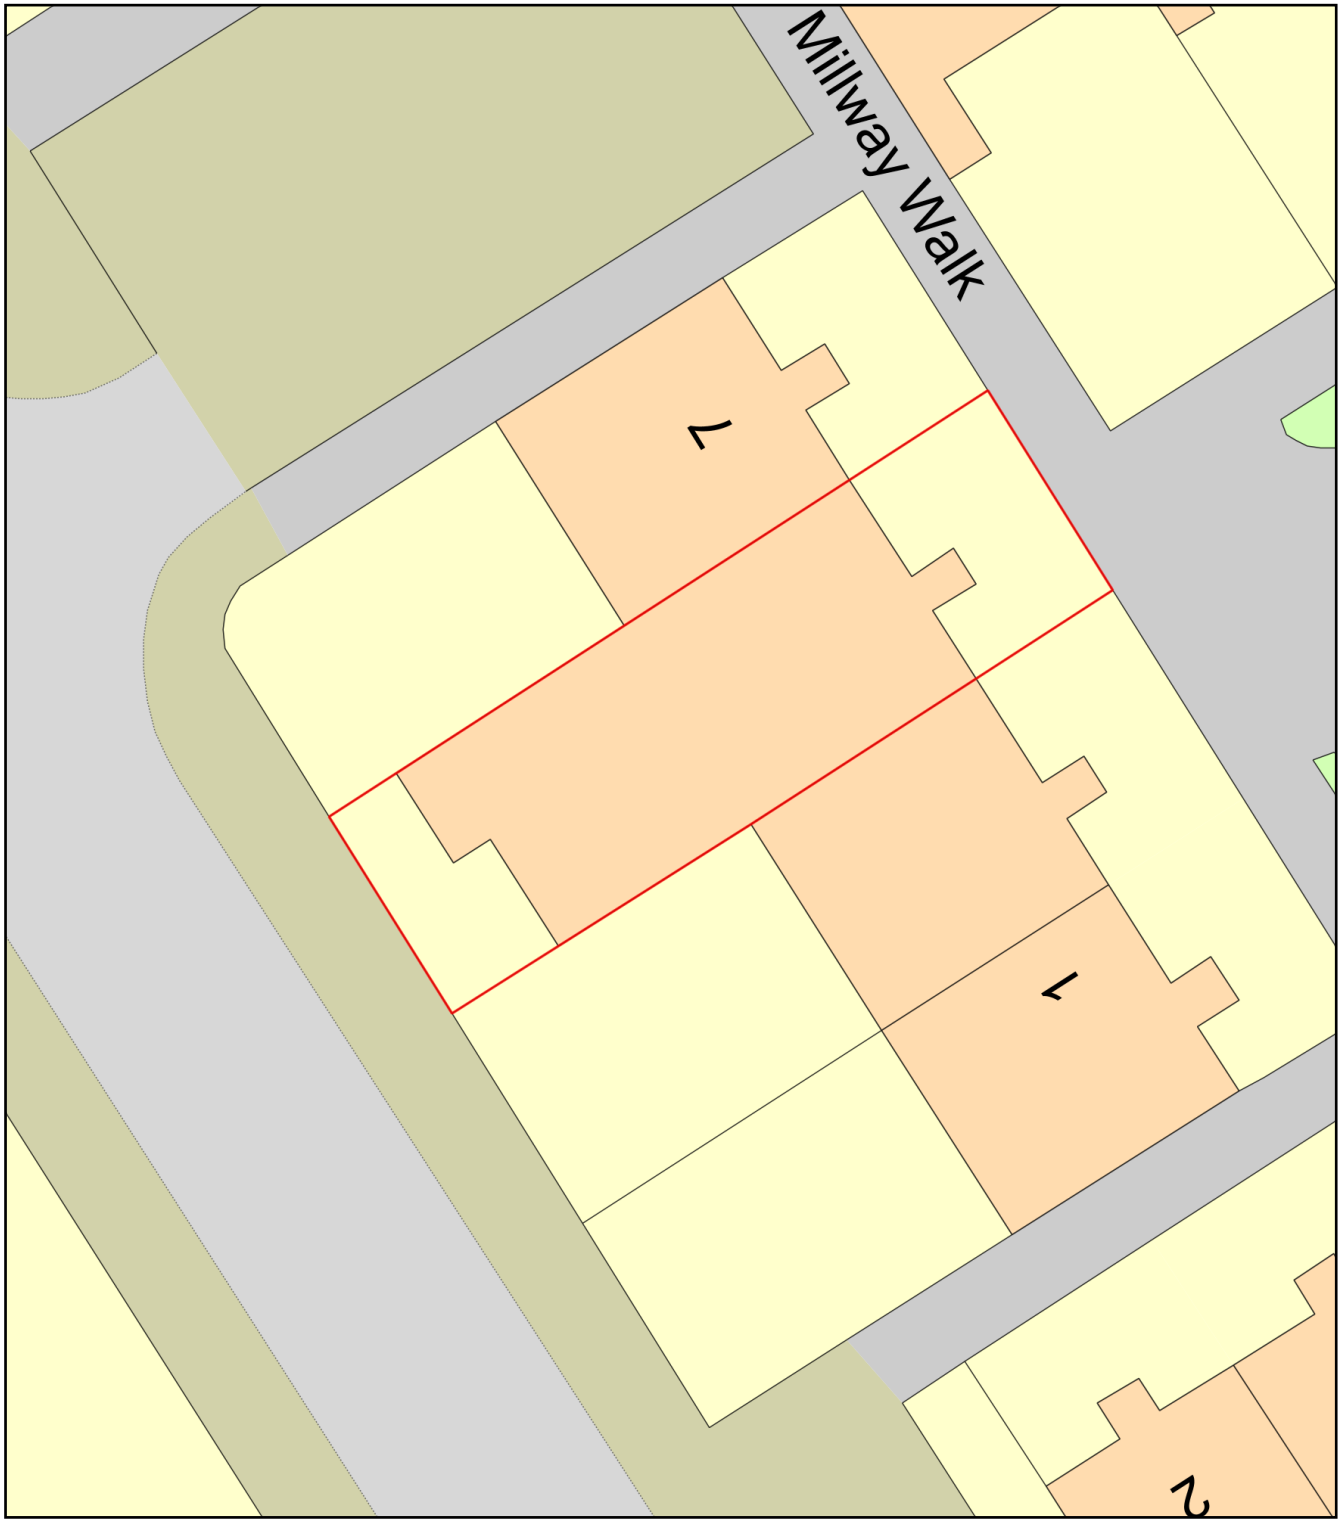


0 10
Metres

N

ReQuestaPlan

Plan Produced for: Khanh Studio

Date Produced: 10 Oct 2026

Plan Reference Number: TQRQM26283171231088

Scale: 1:200 @ A4

© Crown copyright and database rights 2025 OS 100042766