


NW Proposed Elevation - North West

1 : 100

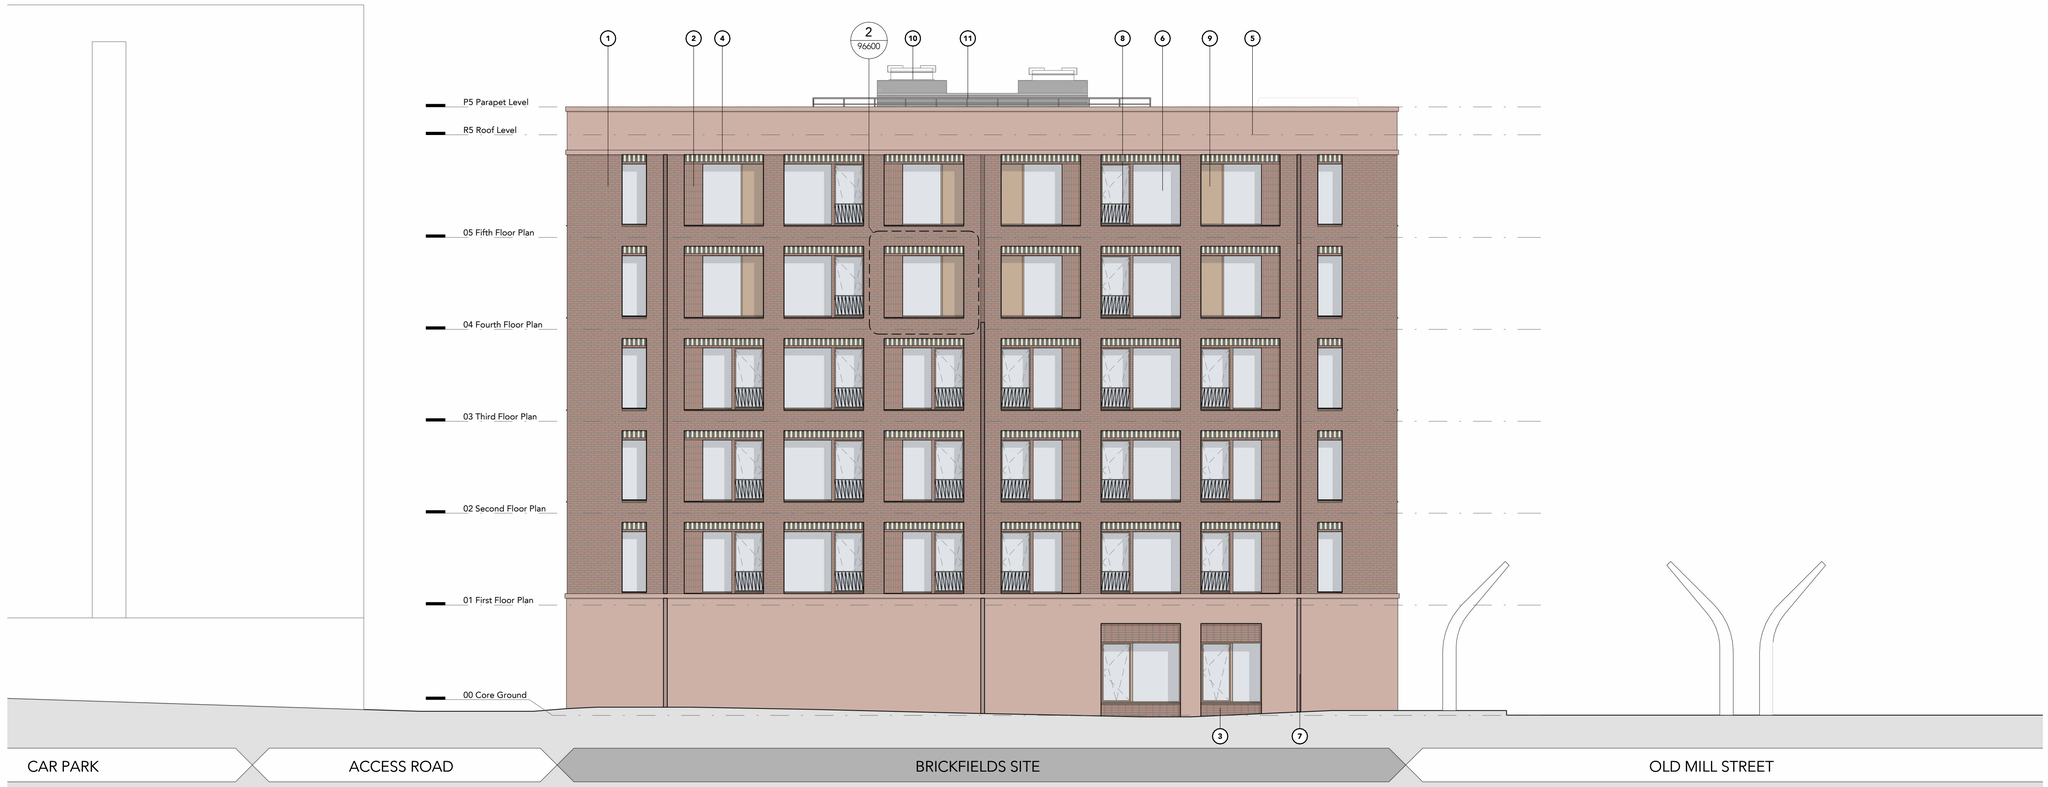

NE Proposed Elevation - North East

1 : 100

Note:
Do Not Scale from this drawing.
Dimensions are to be checked on site.
If in doubt please ask.

1 0 1 2 3 4 5 m
SCALE 1:100

MATERIAL KEY

1. Red Brickwork in standard stretcher bonding, natural coloured Mortar
2. Red Brickwork in stacked soldier bonding, natural coloured Mortar
3. Red Brickwork in stacked stretcher bonding, natural coloured Mortar
4. Polychromatic Brickwork in alternating stacked soldier bonding, natural coloured Mortar
5. Pigmented precast concrete cladding
6. Double glazed windows PPC Finish TBC
7. Vertical Full Brick reveal
8. Slimline juliet balustrade PPC Finish TBC
9. Perforated aluminium ventilation panel
10. Lift Overrun with AOV
11. Galvanised metal protective handrail 1.1m high from finished roof level
12. Wood effect external front door with frosted vision panel. Frame to be PPC finish
13. Solid metal external door with top louvres. Frame and Panel to be PPC finish
14. Glazed Entrance door set with PPC Aluminium frame



Rev	Date	Intls	Details
P03	03.09.26	JE	Planning Issue
P02	24.08.26	JE	Interim Planning Issue
P01	18.08.26	JE	Draft

© The moral rights of the author are hereby asserted.
This drawing and design is the sole property of Buttress Ltd and must not be reproduced without permission.
Buttress Ltd is Registered in England and Wales: 5363573

Buttress

Manchester
41 Bengal Street
Manchester
M4 6AF
0161 236 3303

Leeds
Clockwise, Yorkshire House
Greek Street, Leeds
LS1 5SH
0113 539 7965

www.buttress.net

Certified B Corporation

Project Title Old Mill Street
Client Zentra
Location Manchester

Drawing ref Planning GA Elevations - North

Date 03/09/2026
Scale As indicated
Checker AB
Size A1
Job No: 10042
Status S2

Project Origin Volume Level Type Role Number Rev
OLDMS-BUT-01-ZZ-DR-A-95002-P03