


2 Proposed Bay Study - Strip Elevation

1 : 50

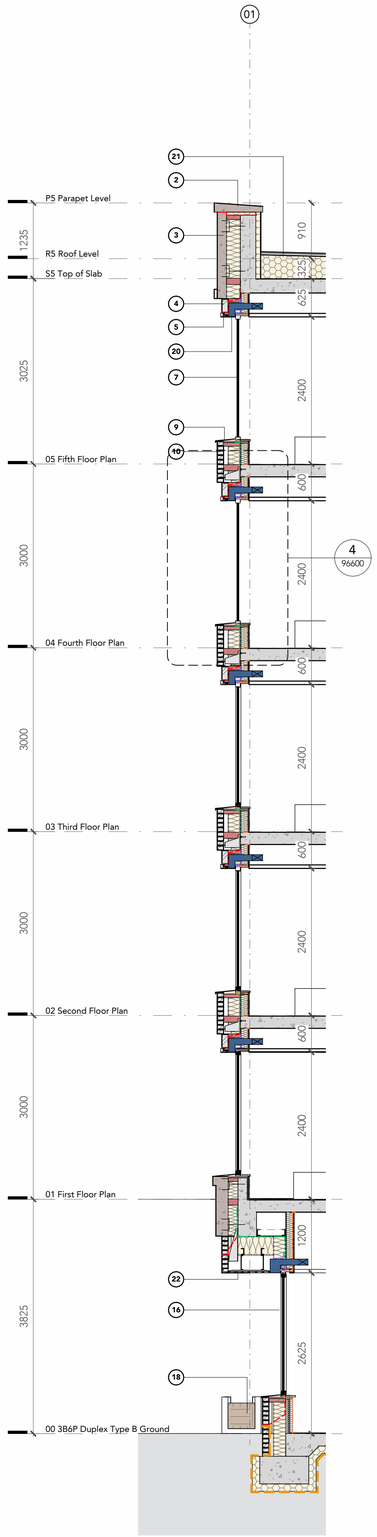

1 Proposed Bay Study - Strip Section

1 : 50



3 Proposed Bay Study - 3D Isometric


Note:
Do Not Scale from this drawing.
Dimensions are to be checked on site.
If in doubt please ask.

0.5 0 0.5 1 1.5 2 2.5 m

SCALE 1:50

COMPONENTS KEY

1. Galvanised metal roof guarding offset several metres from parapet
2. Pigmented precast concrete coping
3. Pigmented 150mm thick precast concrete cladding building 'Crown'
4. Polychromatic Brickwork header detail in alternating stacked soldier bonding, natural coloured Mortar
5. Red Brick Slip projecting lintel in stretcher bonding
6. Side ventilation panel with perforated metal detailing to match window frame finish.
7. Double glazed fixed clear window panel with Slimline frame in PPC Finish, RAL TBC
8. Recessed red brickwork side panel in stacked soldier bonding, natural coloured Mortar
9. Aluminium window sill with PPC Finish, RAL TBC
10. Red Brickwork in stretcher bonding, natural coloured Mortar
11. Full-brick vertical recess along grid lines
12. Single brick pier using stacked stretcher red bricks with rebar reinforcement
13. Double glazed clear tilt and turn openable casement with slimline frame in PPC finish, RAL TBC
14. Slimline juliet balustrade PPC Finish TBC
15. Red Brickwork in stacked stretcher bonding, natural coloured Mortar
16. Ground floor double glazed windows with openable casement, lockable to PAS24
17. Ground floor Front doors with frosted side panels to PAS24, Wood-effect finish
18. Planter box with defensible planting species
19. Chamfered precast pigmented concrete entrance recess
20. Perforated ventilation plenum box integrated within window head detail
21. Extensive sedum green flat roof
22. Red brick slip soffit in stretcher bonding.

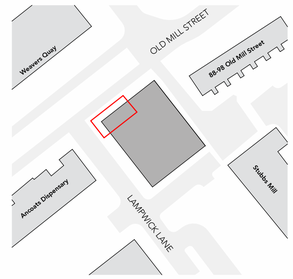

Rev	Date	Intls	Details
P02	03.09.26	JE	Planning Issue
P01	24.08.26	JE	Interim Planning Issue

© The moral rights of the author are hereby asserted.
This drawing and design is the sole property of Buttress Ltd and must not be reproduced without permission.
Buttress Ltd is Registered in England and Wales: 5360173

Buttress

Manchester
41 Bengal Street
Manchester
M4 6AF
0161 236 3303

Leeds
Clockwise, Yorkshire House
Greek Street, Leeds
LS1 5SH
0113 539 7965

www.buttress.net

Certified B Corporation

Project Title	Old Mill Street
Client	Zentra
Location	Manchester
Drawing ref	Planning Bay Study and Section

Date	03/09/2026	**Scale**	As indicated
Checker	AB	**Size**	A1
Job No:	**10042**	**Status**	**S2**

Project	Origin	Volume	Level	Type	Role	Number	Rev
OLDMS	BUT	ZZ	ZZ	DR	A	96500	P02