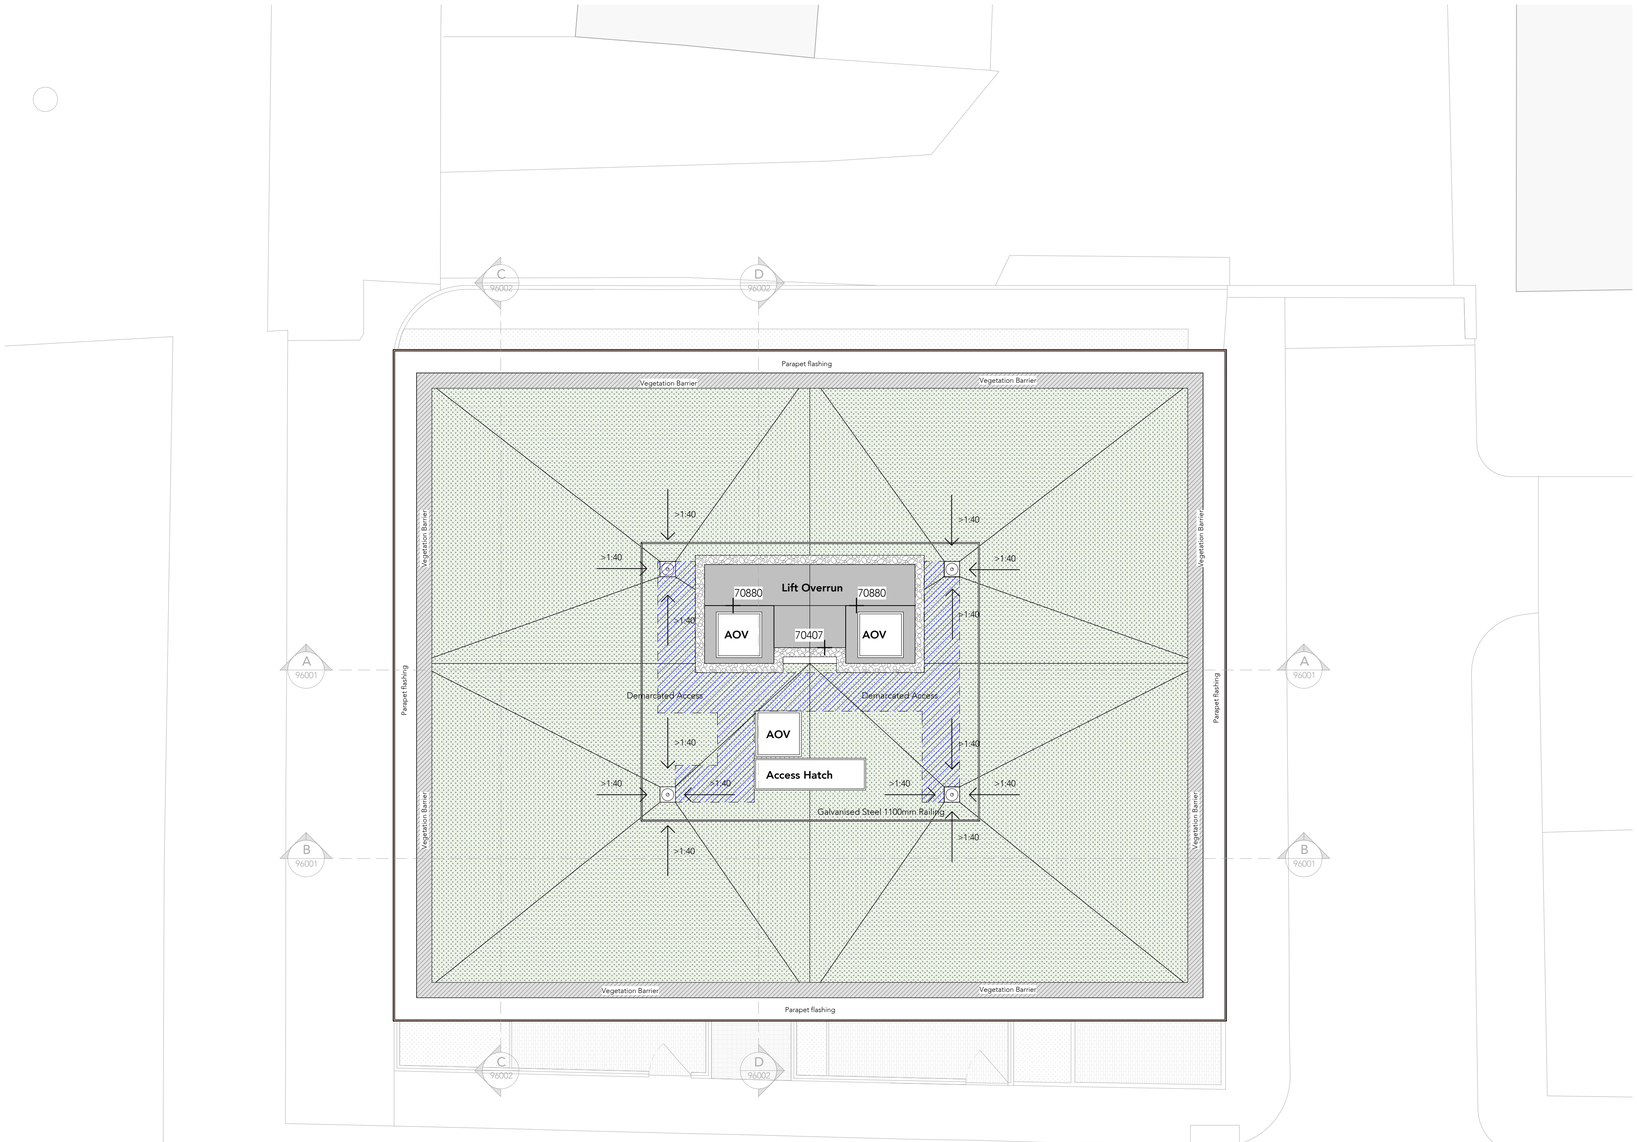


1 R5 Roof Level General Arrangement Plan

1 : 100

Note:
Do Not Scale from this drawing.
Dimensions are to be checked on site.
If in doubt please ask.

1 0 1 2 3 4 5 m

SCALE 1:100

Roof Key

- Extensive Green roof Covering - Sedum Blanket
- Reinforced Bitumen Roofing membrane (Lift Overruns)
- Pebble Vegetation barrier
- Demarcated Access route

Rev	Date	Intls	Details
P03	03.09.26	JE	Planning Issue
P02	24.08.26	JE	Interim Planning Issue
P01	18.08.26	JE	Draft

© The moral rights of the author are hereby asserted.
This drawing and design is the sole property of Buttress Ltd and must not be reproduced without permission.
Buttress Ltd is Registered in England and Wales: 5363573

Buttress

Manchester
41 Bengal Street
Manchester
M4 6AF
0161 236 3303

Leeds
Clockwise, Yorkshire House
Greek Street, Leeds
LS1 5SH
0113 539 7965

www.buttress.net

Certified Corporation

Project Title	Old Mill Street
Client	Zentra
Location	Manchester
Drawing ref	Roof GA Plan - Planning
Date	03/09/2026
Scale	As indicated
Checker	AB
Size	A1
Job No:	**10042**
Status	**S0**

Project Origin Volume Level Type Role Number Rev

OLDMS-BUT-01-R5-DR-A-94006-P03