


SE Existing GA Elevation - South East

1 : 100

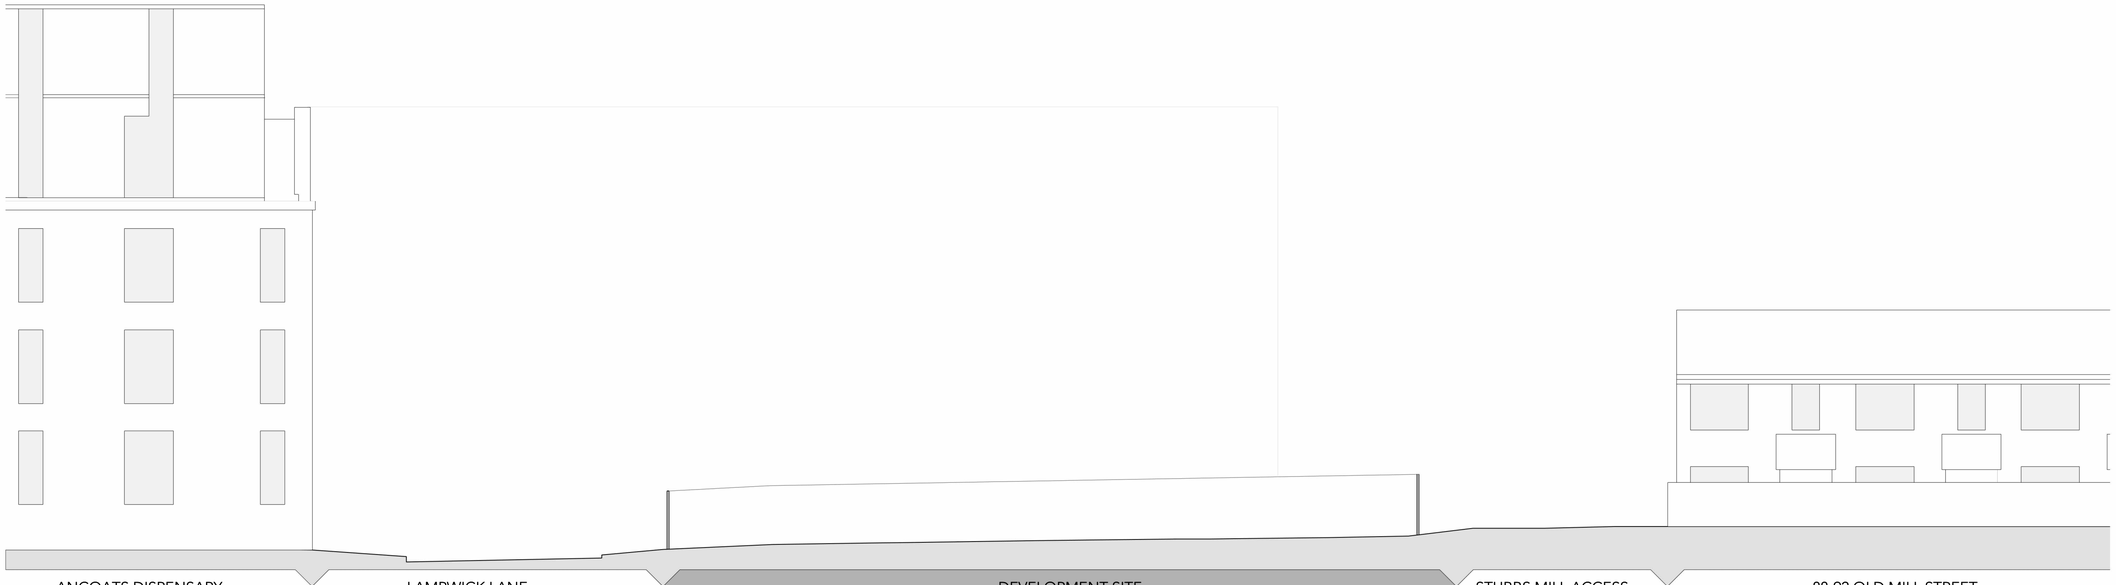


SW Existing GA Elevation - South West

1 : 100

Note:
Do Not Scale from this drawing.
Dimensions are to be checked on site.
If in doubt please ask.

1 0 1 2 3 4 5 m
SCALE 1:100

Key Plan

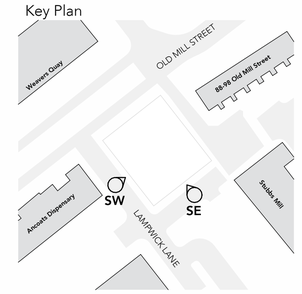

Rev	Date	Intls	Details
P02	03.09.26	JE	Planning Issue
P01	24.08.26	JE	Interim Planning Issue

© The moral rights of the author are hereby asserted.
This drawing and design is the sole property of Buttress Ltd and must not be reproduced without permission.
Buttress Ltd is Registered in England and Wales: 5363573

Buttress

Manchester
41 Bengal Street
Manchester
M4 6AF
0161 236 3303

Leeds
Clockwise, Yorkshire House
Greek Street, Leeds
LS1 5SH
0113 539 7965

www.buttress.net

Certified B Corporation

Project Title	Old Mill Street
Client	Zentra
Location	Manchester
Drawing ref	Existing GA Elevations - South

Date	03/09/2026	**Scale**	As indicated
Checker	AB	**Size**	A1
Job No:	**10042**	**Status**	**S0**

Project Origin Volume Level Type Role Number Rev

OLDMS-BUT-01-ZZ-DR-A-92001-P02