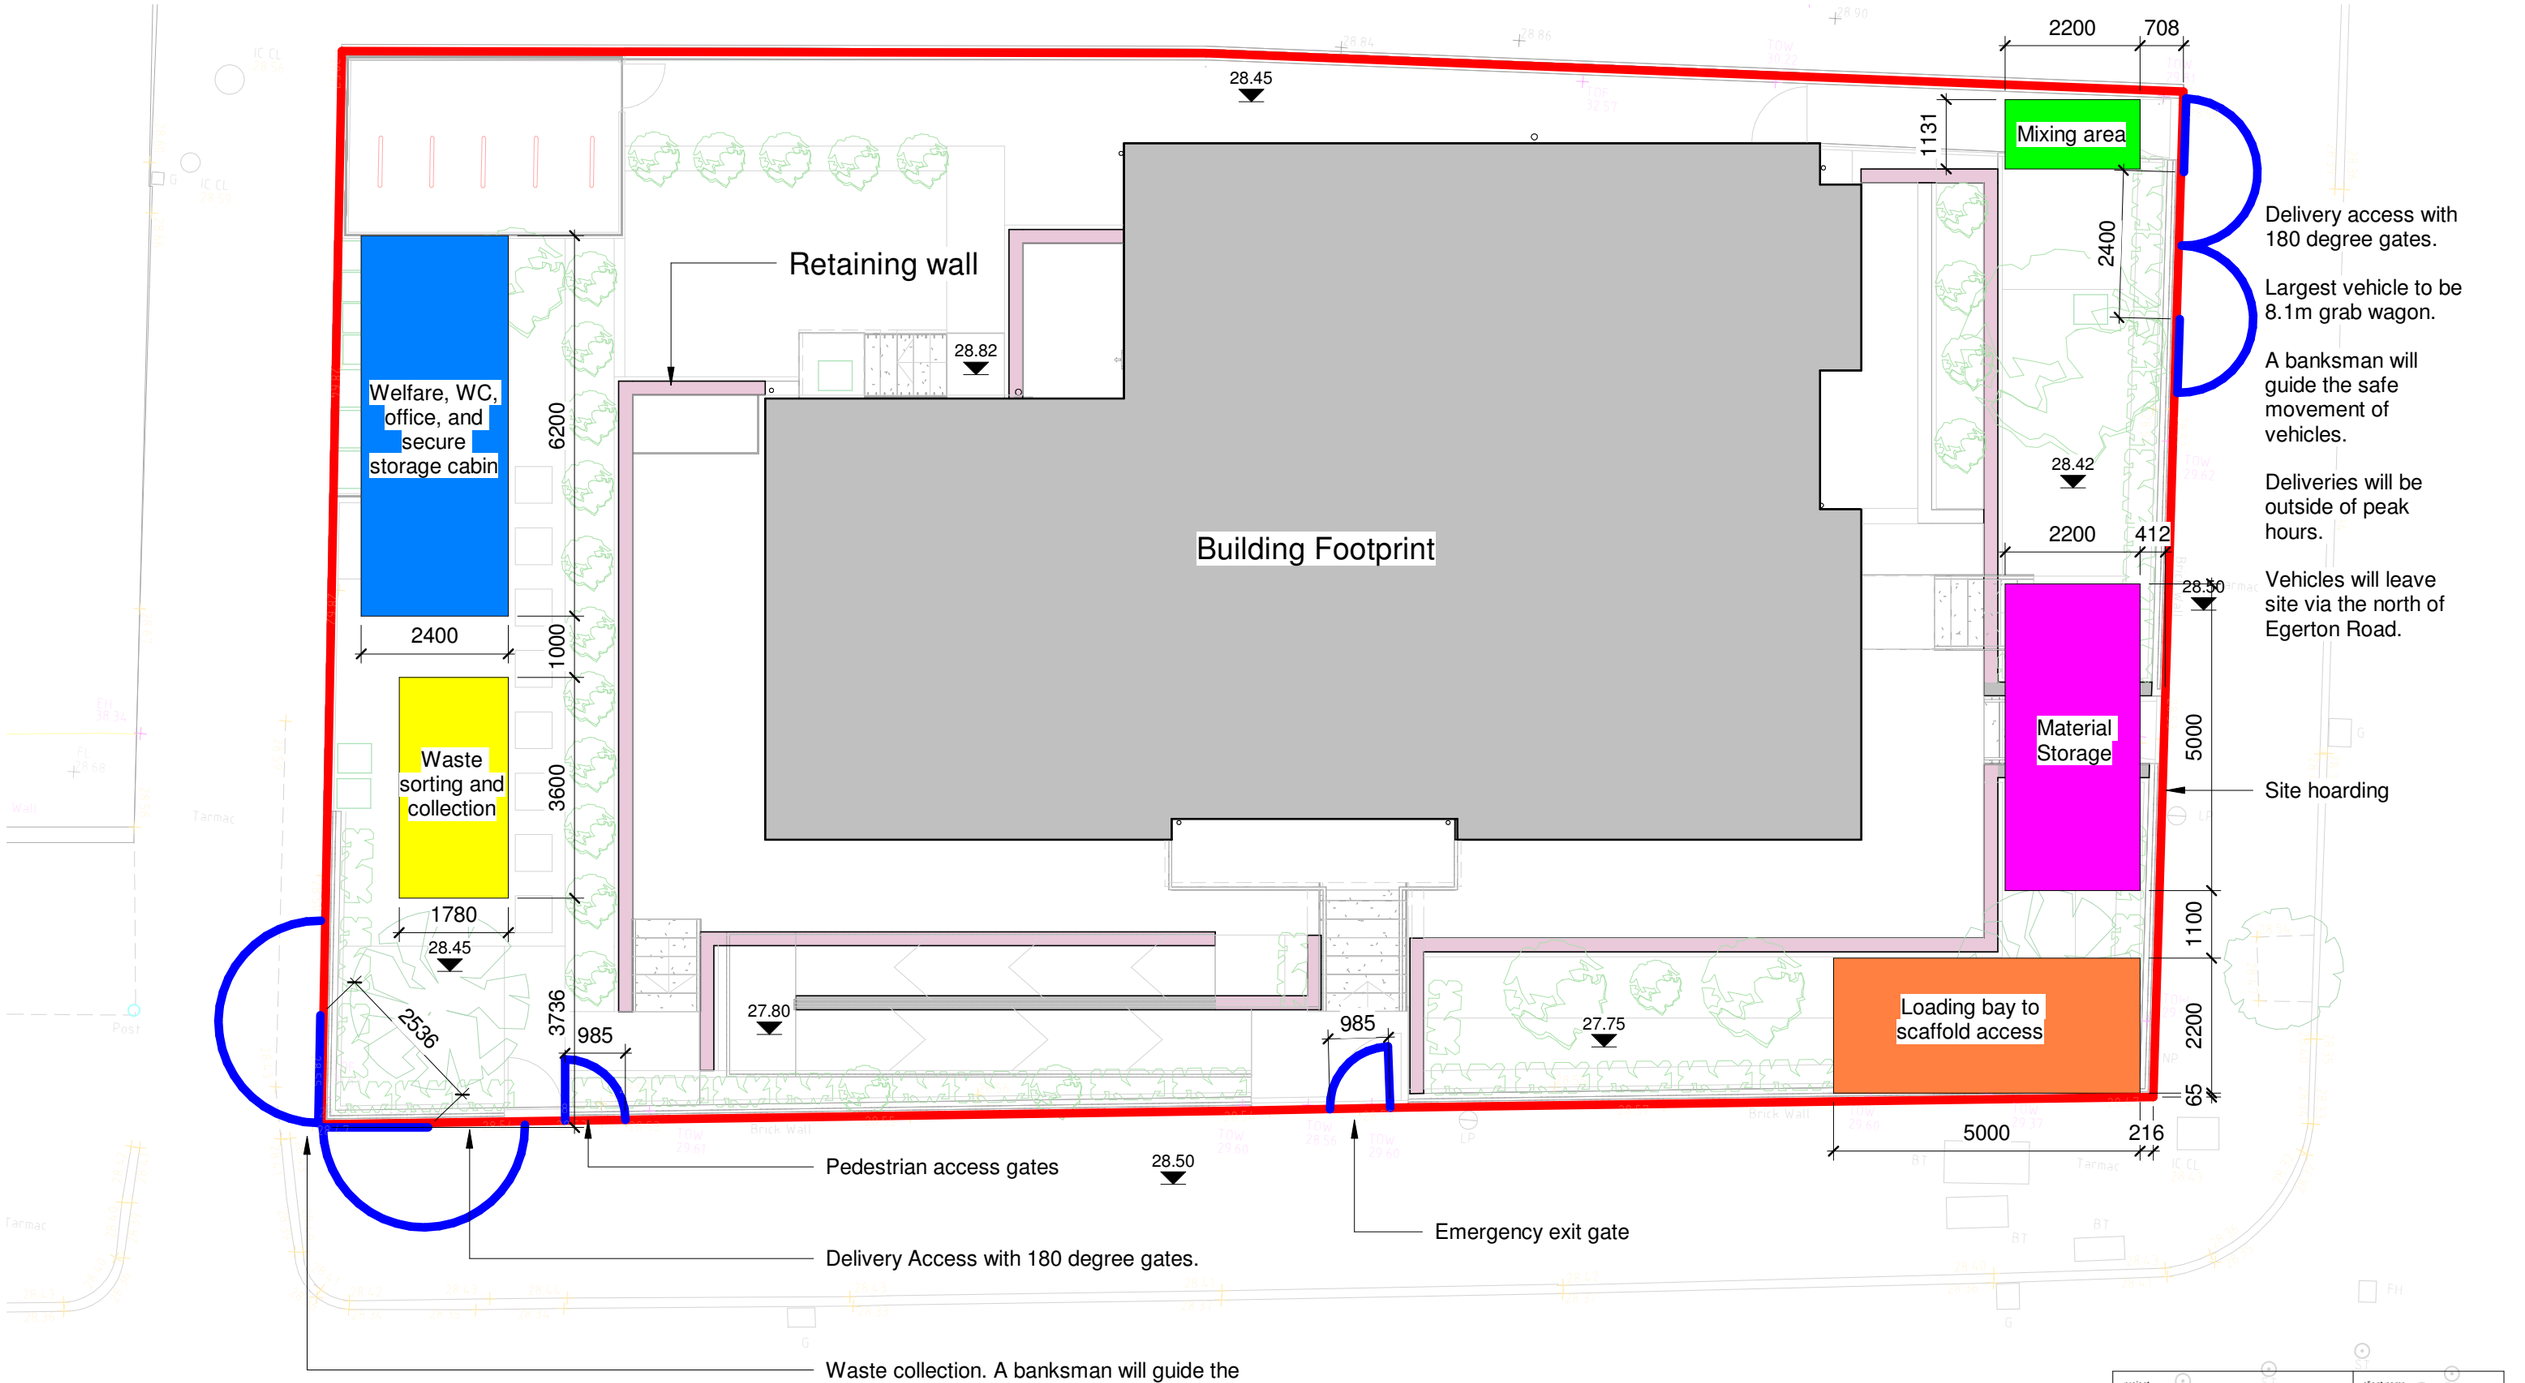


1 Level 00A Site Setup
1 : 100

project: 404 Wilbraham Road			client name: APL	
Contract No.: 177	SIE: 404W	PHASE: PL	drawing number: SK101	rev: P01
drawing: Site Setup Diagram				
Stage Code: Blg Regs			Date: 12/10/26	Rev: P01
scale: 1 : 100	Sheet: A3			

Martin Degnen & James
96 Marbury Road, SK4 5NG
07795323381