


1 Delivery - 8.1m Grab Wagon from East Direction
1 : 200

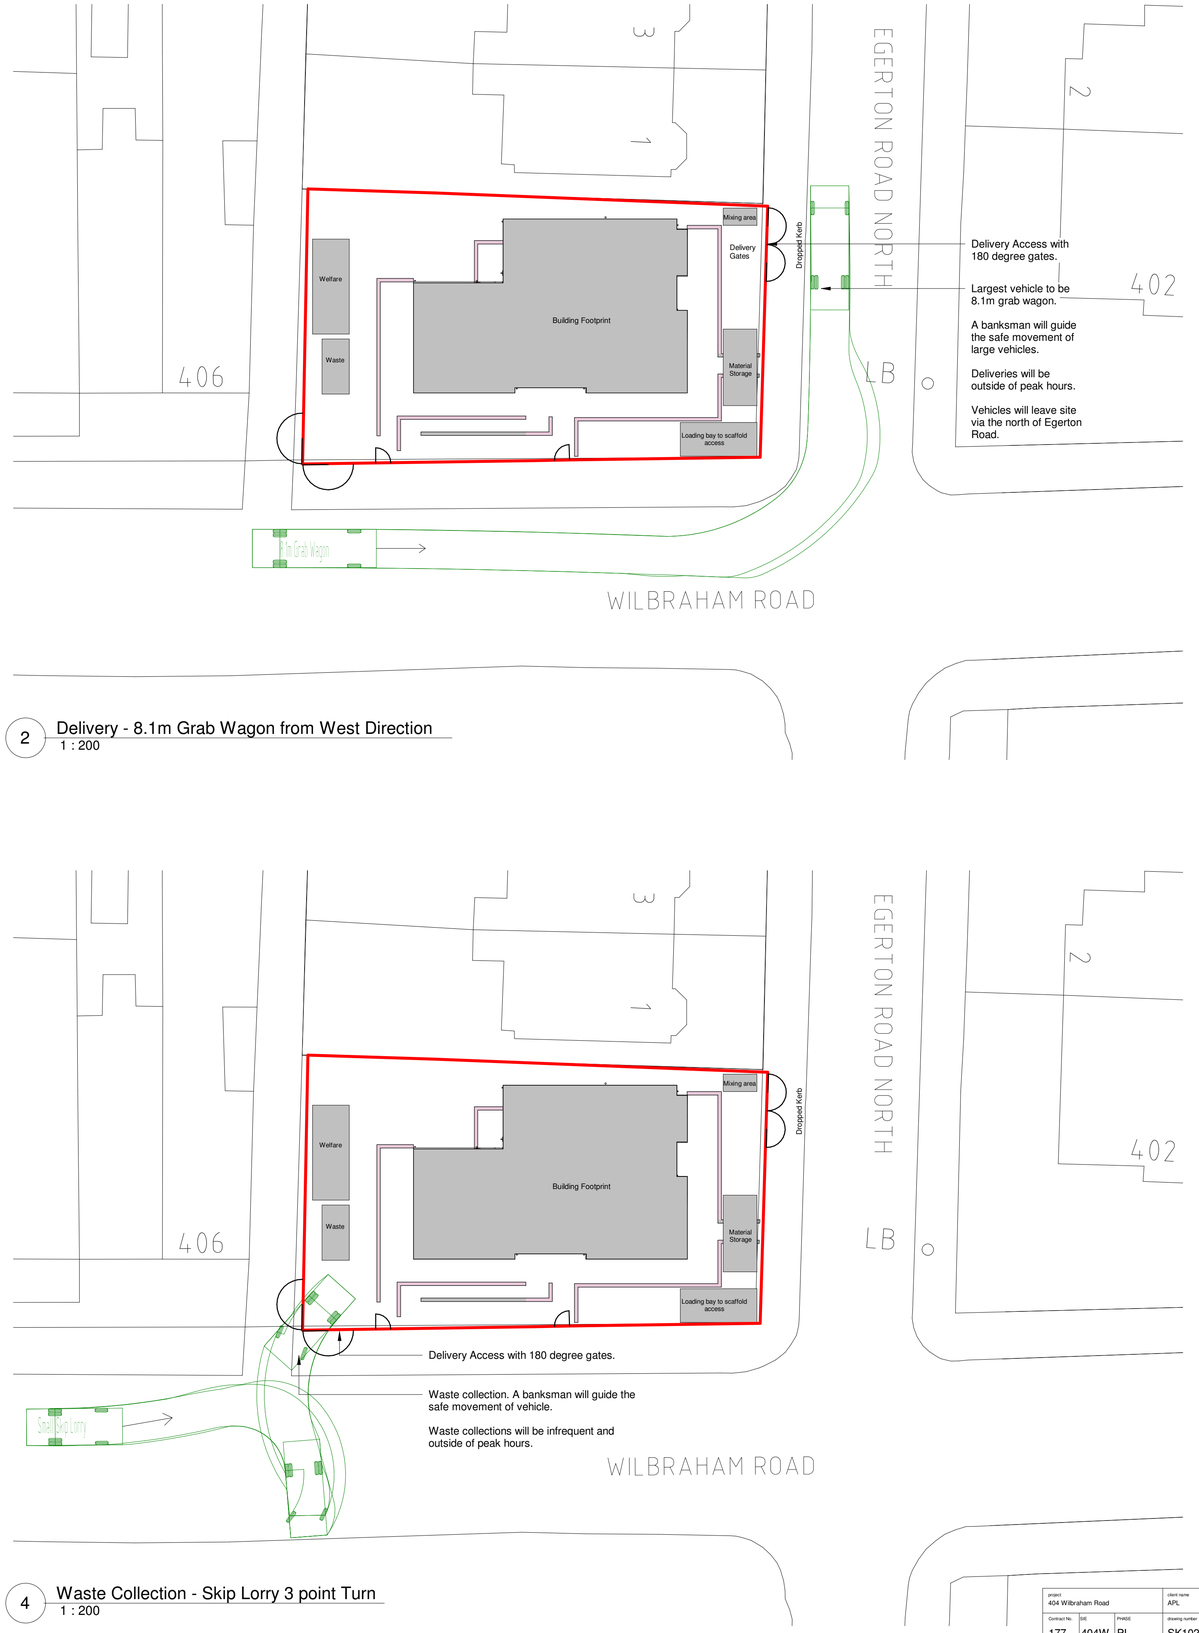

2 Delivery - 8.1m Grab Wagon from West Direction
1 : 200

3 Waste Collection - Skip Lorry Reverse Into Collection Point
1 : 200

4 Waste Collection - Skip Lorry 3 point Turn
1 : 200

project: 404 Wilbraham Road			client name: APL	
Contract No.: 177	SIE: 404W	PHASE: PL	drawing number: SK102	rev: P01
drawing: Swept Path - Delivery and Waste Collection				
Stage Code: Blg Regs			Date: 12/10/26	Rev: P01
scale: 1 : 200	Sheet: A3			

Martin Degnen & James
96 Marbury Road, SK4 5NG
07795323381