
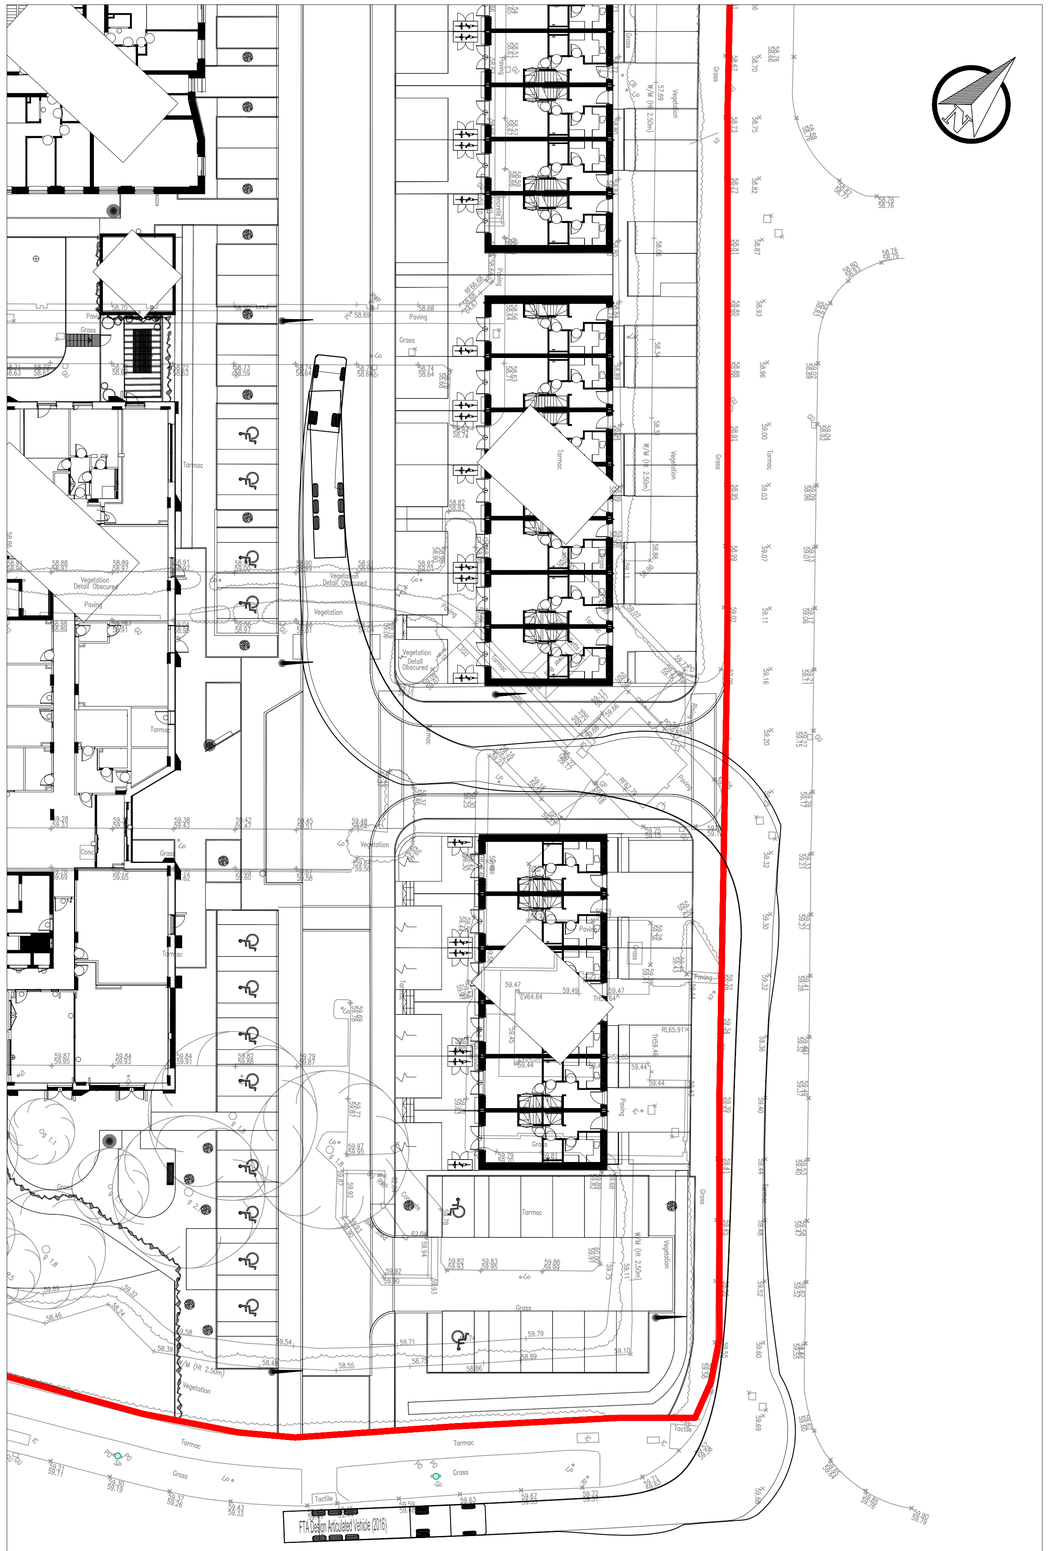


HEAVY GOODS VEHICLE - IN

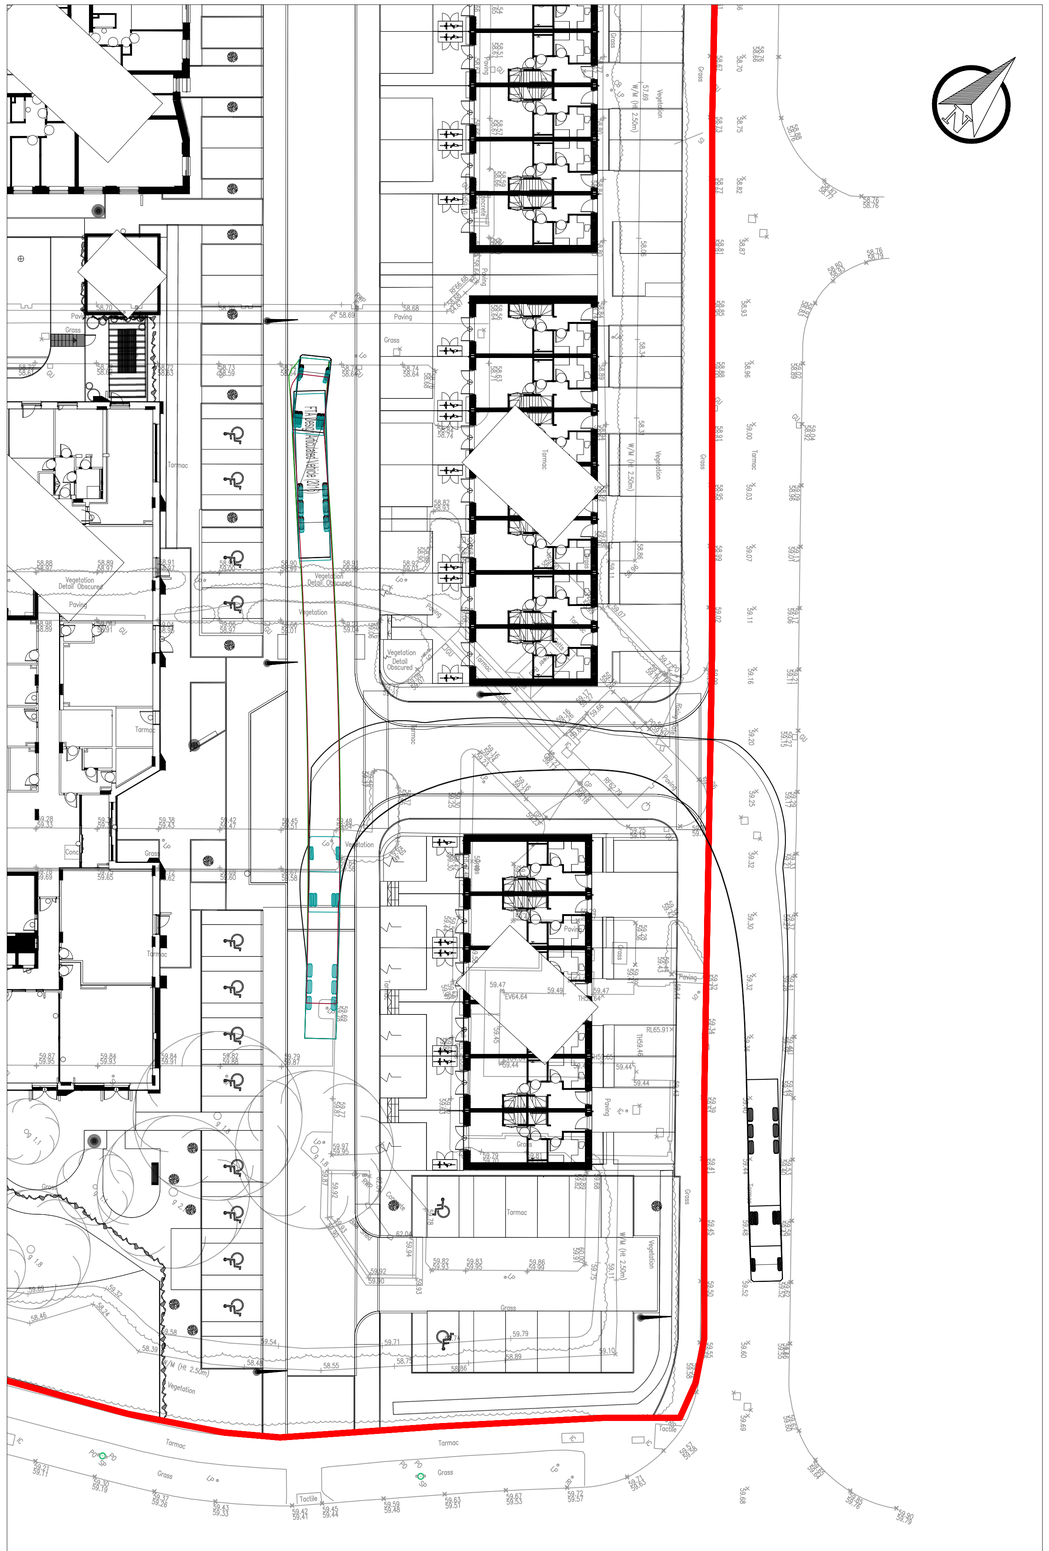


HEAVY GOODS VEHICLE - OUT

1:250 0 5m 10m 15m 20m 25m

1:1 0 10 20 30 40 50 60 70 80 90 100

GENERAL NOTES:

1. THIS DRAWING IS TO BE READ IN CONJUNCTION WITH ALL RELEVANT ARCHITECTS AND ENGINEERS DRAWINGS AND SPECIFICATIONS.
2. DO NOT SCALE THIS DRAWING. ANY AMBIGUITIES, OMISSIONS AND ERRORS ON DRAWINGS SHALL BE BROUGHT TO THE ENGINEERS ATTENTION IMMEDIATELY. ALL DIMENSIONS MUST BE CHECKED / VERIFIED ON SITE.
3. ALL DIMENSIONS ARE IN METRES UNLESS NOTED OTHERWISE.
4. FOR GENERAL NOTES REFER TO DRAWING.

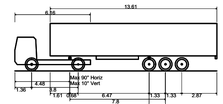

FTA Design Articulated Vehicle (2016)

Overall Length	16.480m
Overall Width	2.550m
Overall Body Height	3.870m
Min Body Ground Clearance	0.515m
Max Track Width	2.470m
Lock to lock time	3.00s
Kerb to Kerb Turning Radius	6.600m

KEY:

SITE BOUNDARY

Rev:	Description:	Date:	By:	Chkd:
P01	FIRST ISSUE		JC	HS

Curtins
Merchant Exchange 17-19 Whitworth Street West Manchester M1 5WG
0161 236 2394
manchester@curtins.com
www.curtins.com
Civils & Structures • Transport Planning • Environmental • Infrastructure • Geotechnical • Conservation & Heritage • Principal Designer
Birmingham • Bristol • Cambridge • Cardiff • Douglas • Dublin • Edinburgh • Glasgow • Kendal • Leeds • Liverpool • London • Manchester • Nottingham

Status: SUITABLE FOR INFORMATION **S2**

Project: WYTHENSHAWE BROTHERTON

Drg Title: HGV VEHICLE TRACKING

Drawn By	Designed By	Checked By
JC	JC	HS
	Date: 21/09/26	Scales @ A1: 1:250

Project No - Originator - Function - Spatial - Form - Discipline - Number	Revision
087688 - CUR - XX - XX - DR - C - 90001	P01

\\ma-fs-1\Projects\087001 - 088000\087688 - Wythenshawe Plots C2 and 3.3\03-2-Delivery\CC\08-CAD\Contractor Information\