
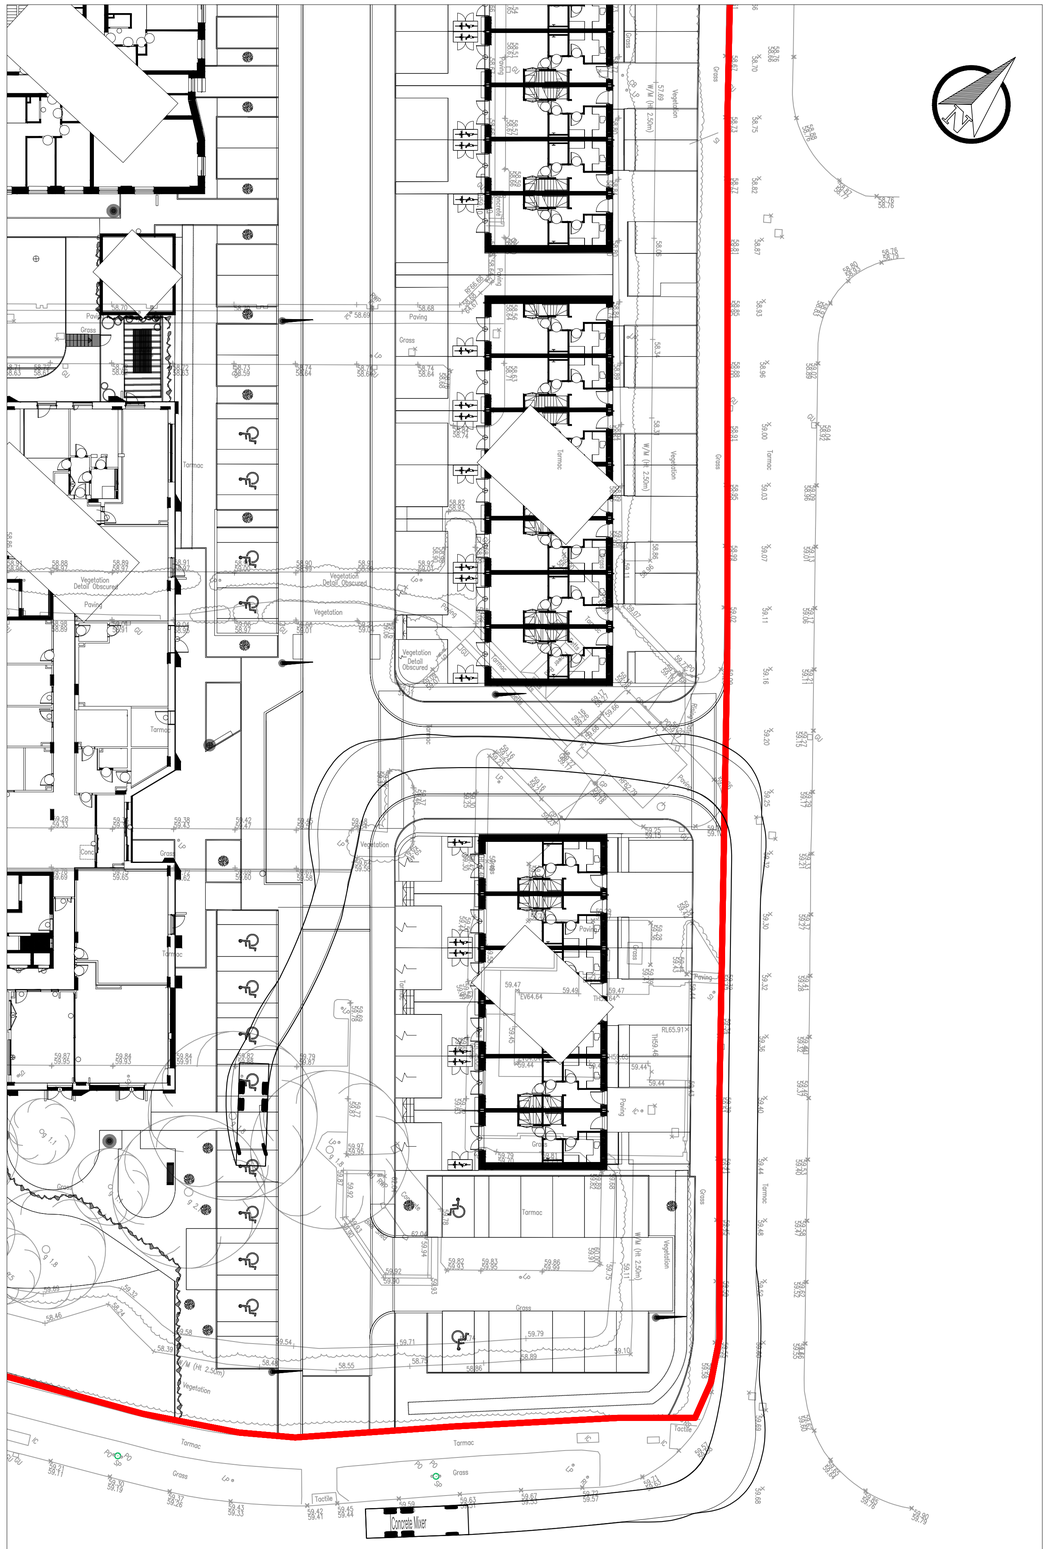


CONCRETE MIXER - IN

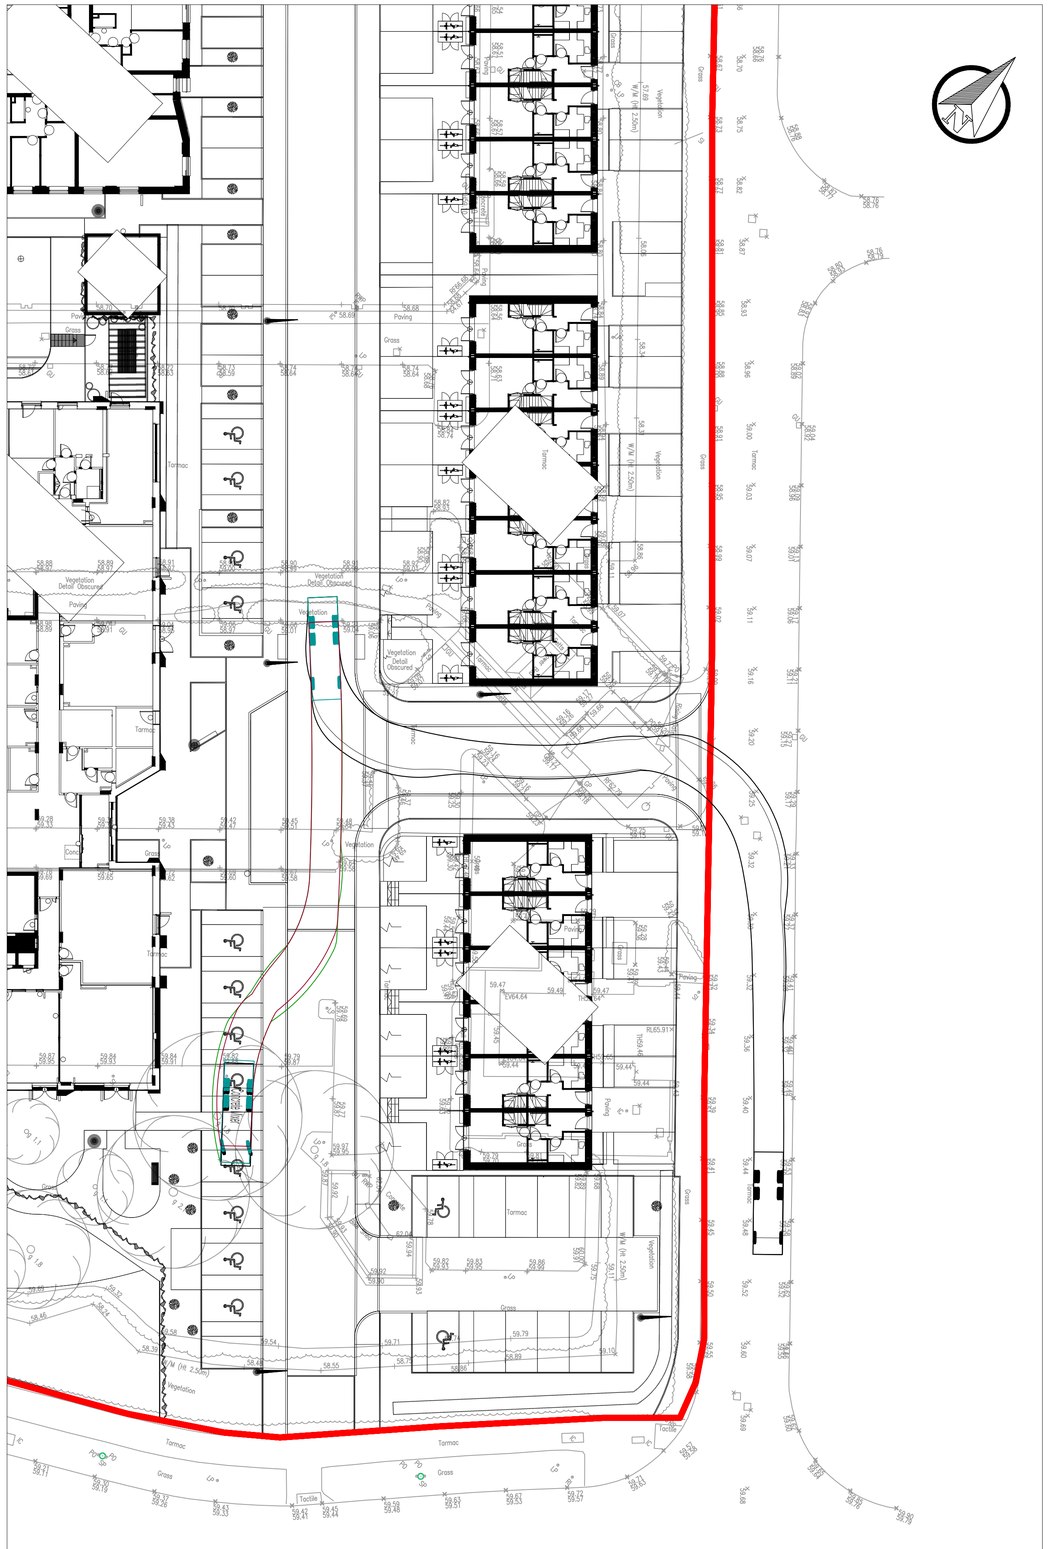


CONCRETE MIXER - OUT

1:500 0 10m 20m 30m 40m 50m

1:1 0 10 20 30 40 50 60 70 80 90 100

GENERAL NOTES:

1. THIS DRAWING IS TO BE READ IN CONJUNCTION WITH ALL RELEVANT ARCHITECTS AND ENGINEERS DRAWINGS AND SPECIFICATIONS.
2. DO NOT SCALE THIS DRAWING. ANY AMBIGUITIES, OMISSIONS AND ERRORS ON DRAWINGS SHALL BE BROUGHT TO THE ENGINEERS ATTENTION IMMEDIATELY. ALL DIMENSIONS MUST BE CHECKED / VERIFIED ON SITE.
3. ALL DIMENSIONS ARE IN METRES UNLESS NOTED OTHERWISE.
4. FOR GENERAL NOTES REFER TO DRAWING.

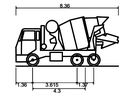

Concrete Mixer	
Overall Length	8.360m
Overall Width	2.390m
Overall Body Height	4.027m
Min Body Ground Clearance	0.358m
Max Track Width	2.413m
Lock to lock time	6.00s
Kerb to Kerb Turning Radius	8.210m

KEY:

SITE BOUNDARY

Rev:	Description:	Date:	By:	Chkd:
P01	FIRST ISSUE		JC	HS

Curtins
Merchant Exchange 17-19 Whitworth Street West Manchester M1 5WG
0161 236 2394
manchester@curtins.com
www.curtins.com
Civils & Structures • Transport Planning • Environmental • Infrastructure • Geotechnical • Conservation & Heritage • Principal Designer
Birmingham • Bristol • Cambridge • Cardiff • Douglas • Dublin • Edinburgh • Glasgow • Kendal • Leeds • Liverpool • London • Manchester • Nottingham

Status: SUITABLE FOR INFORMATION — S2

Project: WYTHENSHAWE BROTHERTON

Drg Title: CONCRETE MIXER VEHICLE TRACKING

Drawn By	Designed By	Checked By
JC	JC	HS
	Date: 21/09/26	Scales @ A1: 1:500

Project No - Originator - Function - Spatial - Form - Discipline - Number: 087688 - CUR - XX - XX - DR - C - 90002

Revision: P01

\\ma-fs-1\Projects\087001 - 088000\087688 - Wythenshawe Plots C2 and 3.3\03-2-Delivery\CC\08-CAD\Contractor Information\