
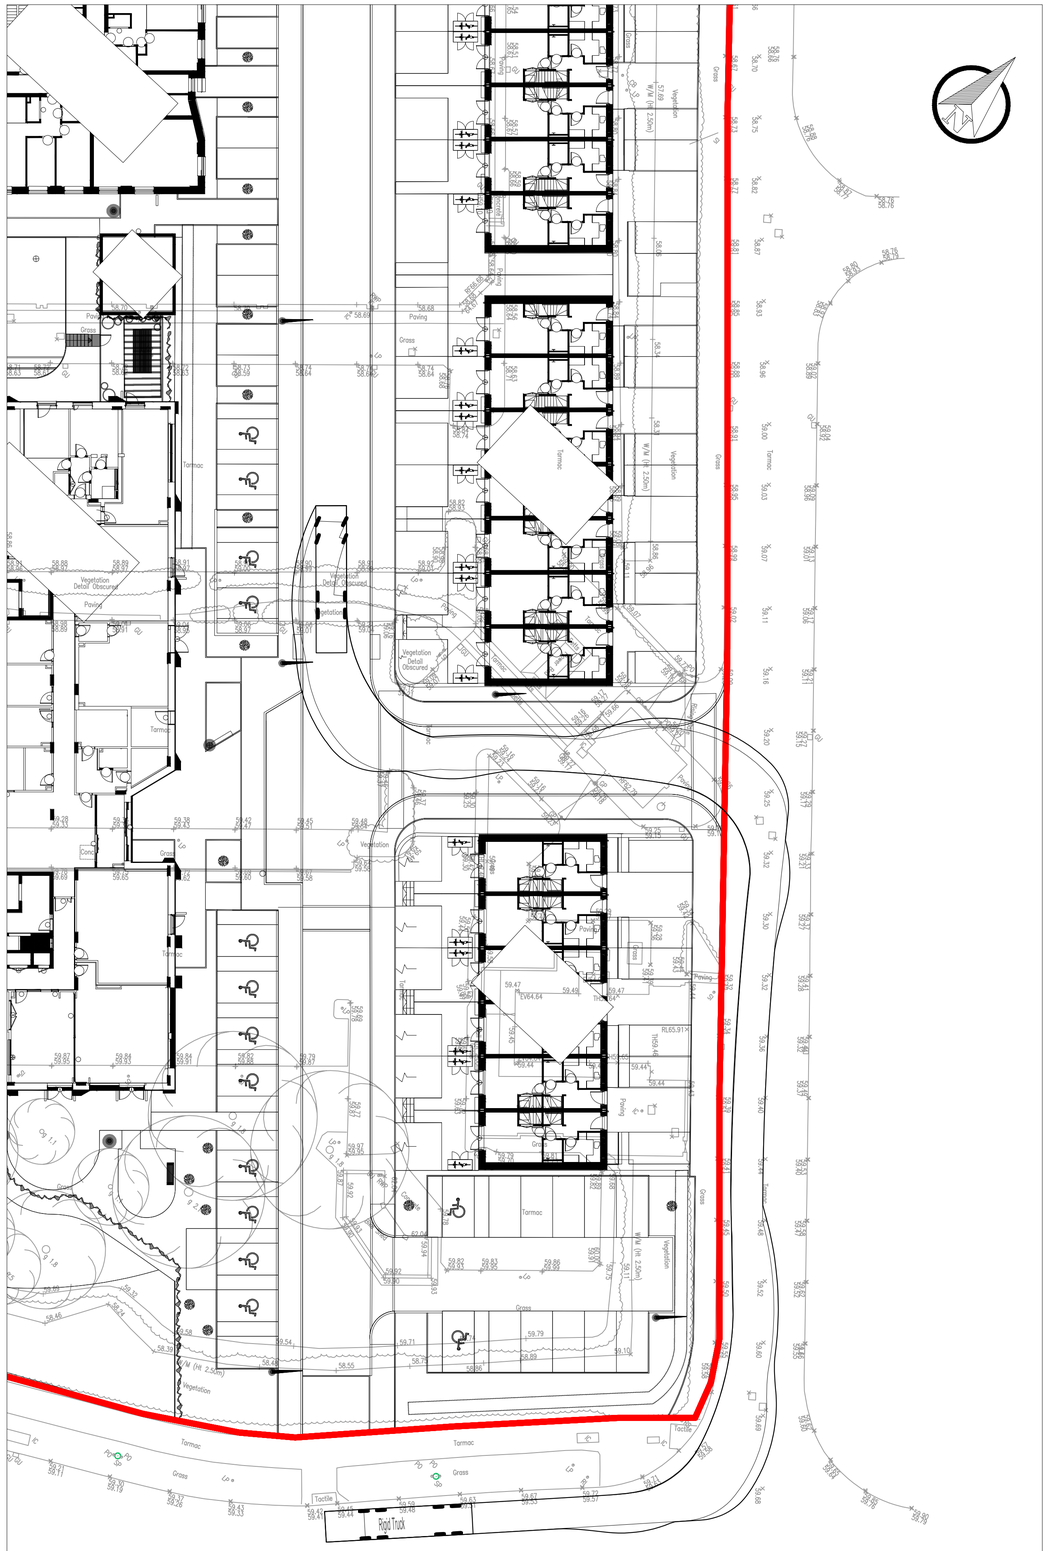


12m RIGID TRUCK - IN

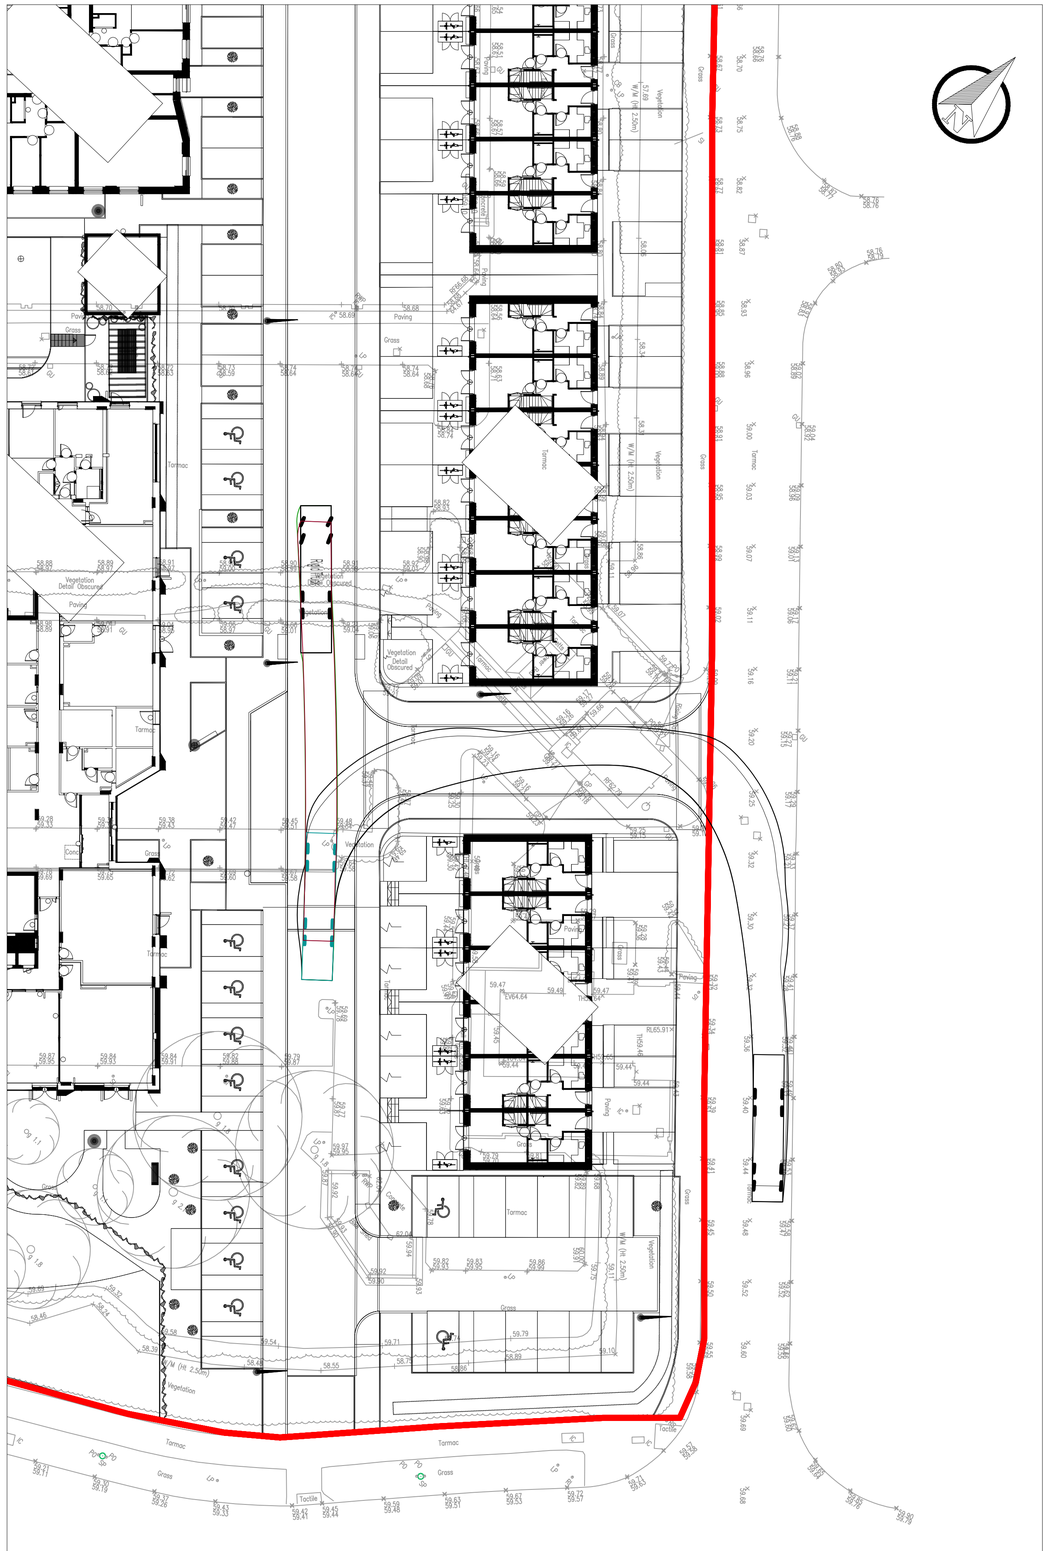


12m RIGID TRUCK - OUT

1:250 0 5m 10m 15m 20m 25m

1:1 0 10 20 30 40 50 60 70 80 90 100

GENERAL NOTES:

1. THIS DRAWING IS TO BE READ IN CONJUNCTION WITH ALL RELEVANT ARCHITECTS AND ENGINEERS DRAWINGS AND SPECIFICATIONS.
2. DO NOT SCALE THIS DRAWING. ANY AMBIGUITIES, OMISSIONS AND ERRORS ON DRAWINGS SHALL BE BROUGHT TO THE ENGINEERS ATTENTION IMMEDIATELY. ALL DIMENSIONS MUST BE CHECKED / VERIFIED ON SITE.
3. ALL DIMENSIONS ARE IN METRES UNLESS NOTED OTHERWISE.
4. FOR GENERAL NOTES REFER TO DRAWING.

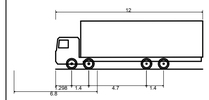

Rigid Truck	
Overall Length	12.000m
Overall Width	2.500m
Overall Body Height	3.928m
Min Body Ground Clearance	0.412m
Track Width	2.471m
Lock to lock time	6.00s
Kerb to Kerb Turning Radius	11.900m

KEY:

SITE BOUNDARY

Rev:	Description:	Date:	By:	Chkd:
P01	FIRST ISSUE		JC	HS

Curtins
Merchant Exchange 17-19 Whitworth Street West Manchester M1 5WG
0161 236 2394
manchester@curtins.com
www.curtins.com
Civils & Structures • Transport Planning • Environmental • Infrastructure • Geotechnical • Conservation & Heritage • Principal Designer
Birmingham • Bristol • Cambridge • Cardiff • Douglas • Dublin • Edinburgh • Glasgow • Kendal • Leeds • Liverpool • London • Manchester • Nottingham

Status: SUITABLE FOR INFORMATION — S2

Project: WYTHENSHAWE BROTHERTON

Drg Title: 12m RIGID TRUCK VEHICLE TRACKING

Drawn By	Designed By	Checked By
JC	JC	HS
	Date: 21/09/26	Scales @ A1: 1:250

Project No - Originator - Function - Spatial - Form - Discipline - Number: 087688 - CUR - XX - XX - DR - C - 90003

Revision: P01

\\ma-fs-1\Projects\087001 - 088000\087688 - Wythenshawe Plots C2 and 3.3\03-2-Delivery\CC\08-CAD\Contractor Information\