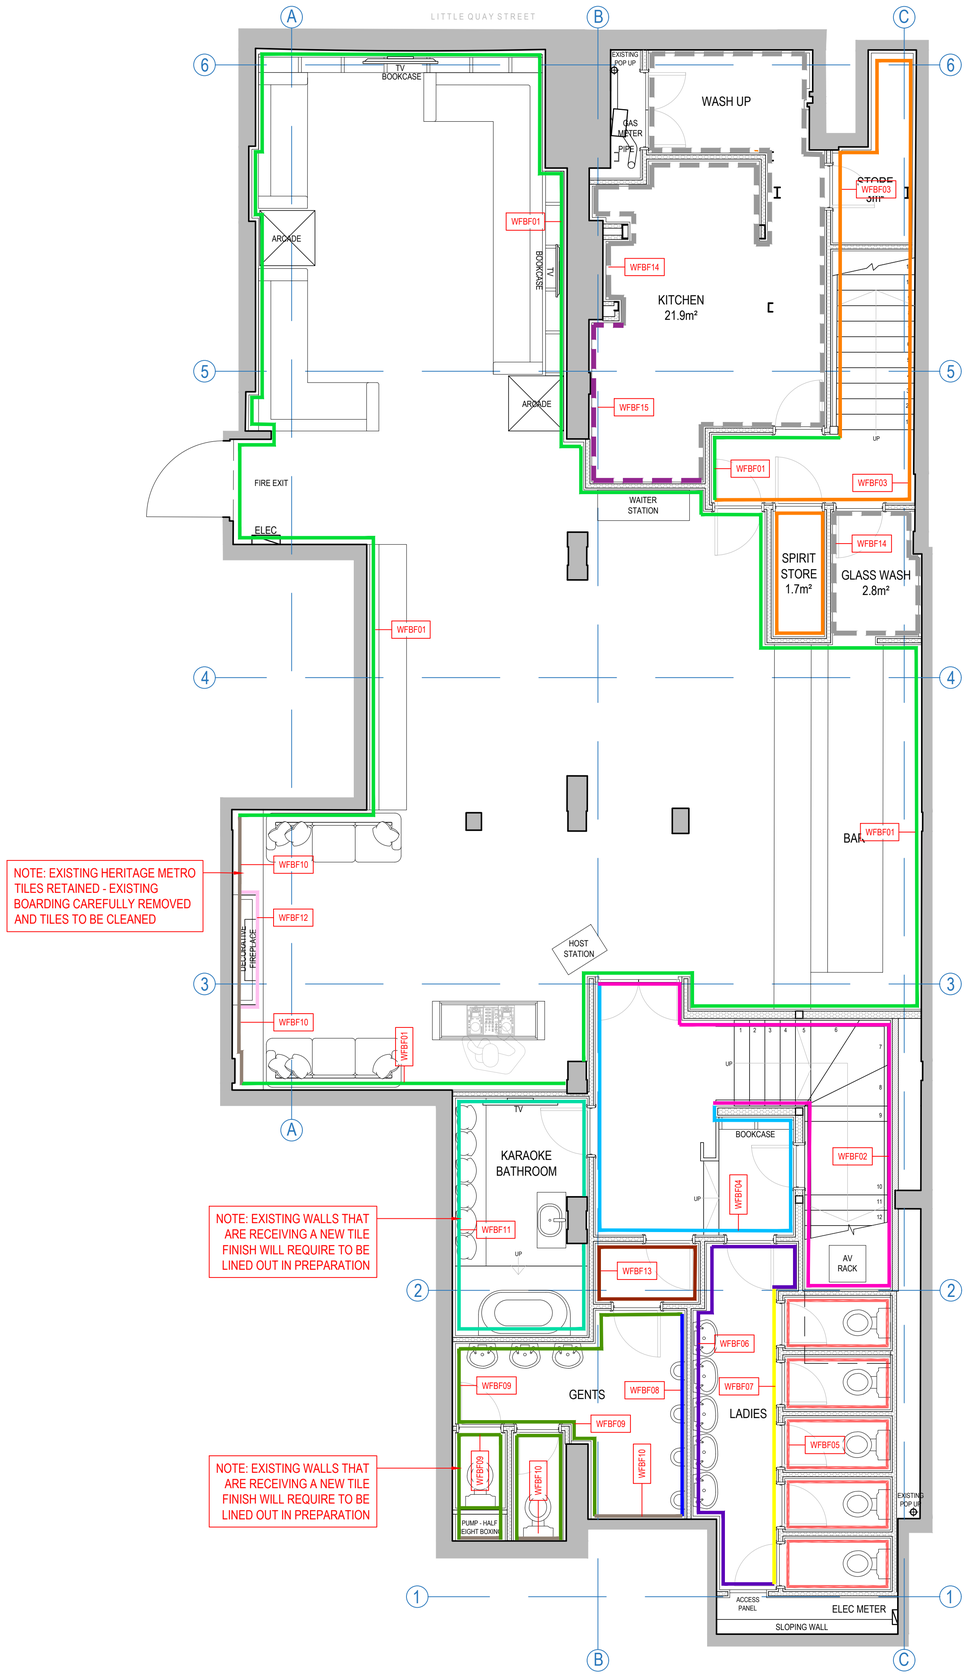



NOTE: EXISTING HERITAGE METRO TILES RETAINED - EXISTING BOARDING CAREFULLY REMOVED AND TILES TO BE CLEANED

NOTE: EXISTING WALLS THAT ARE RECEIVING A NEW TILE FINISH WILL REQUIRE TO BE LINED OUT IN PREPARATION

NOTE: EXISTING WALLS THAT ARE RECEIVING A NEW TILE FINISH WILL REQUIRE TO BE LINED OUT IN PREPARATION

PROPOSED GA PLAN - BASEMENT PLAN

SCALE 1:50 @ A1

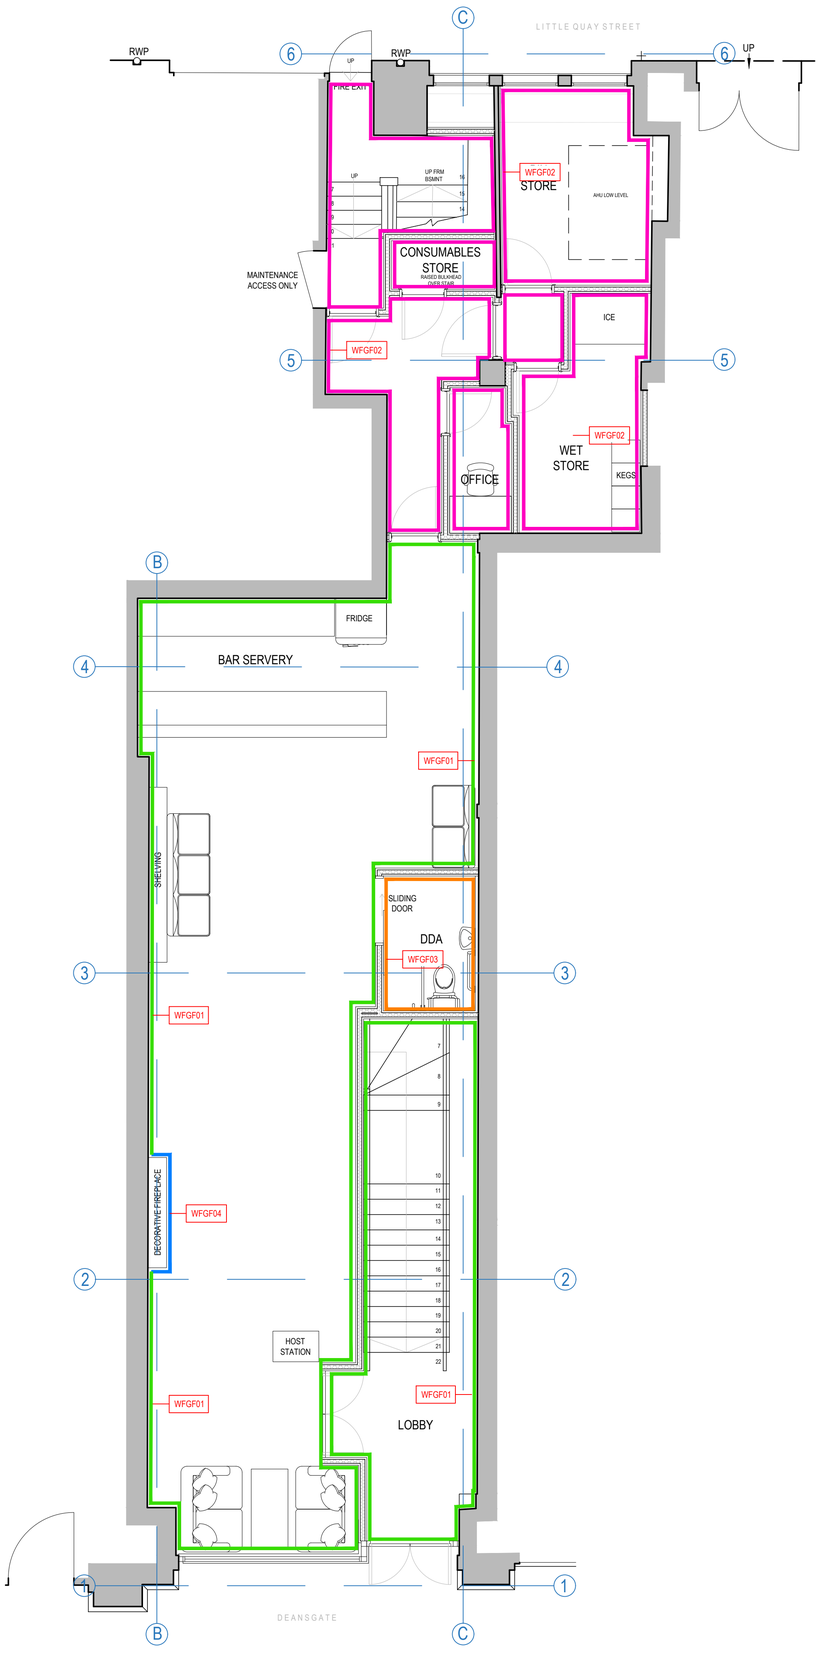

PROPOSED GA PLAN - GROUND FLOOR

SCALE 1:50 @ A1

GENERAL NOTES

ALL DIMENSIONS TO BE CHECKED ON SITE PRIOR TO COMMENCEMENT OF WORKS - PLEASE REPORT ERRORS OR OMISSIONS TO THE ARCHITECT.

THIS DRAWING HAS BEEN PRODUCED FOR THE PURPOSES OF PLANNING AND BUILDING REGULATIONS APPROVALS ONLY AND IS NOT INTENDED TO BE A FULL WORKING DRAWING.

THIS DRAWING IS TO BE READ IN CONJUNCTION WITH ANY WRITTEN SPECIFICATIONS, SCHEDULES OF WORK AND STRUCTURAL ENGINEER'S DETAILS AS APPROPRIATE.

THIS DRAWING IS THE COPYRIGHT OF PUMP HOUSE DESIGNS AND ANY FURTHER REPRODUCTION OF THE PLAN IS NOT PERMITTED WITHOUT OBTAINING PRIOR CONSENT.

© CROWN COPYRIGHT 2026 - LICENCE NO. 100032237

WALL FINISHES - BASEMENT FLOOR

SYMBOL	SPECIFICATION	CODE
	BAUWERK, STORM, LIMEWASH EFFECT PAINT	WFBF01
	RAW PLASTER WITH PINK PAINT FINISH	WFBF02
	BOH FINISH, MATT EMULSION PAINT	WFBF03
	LITTLE GREENE, ATOMIC RED (TRADE COLOUR MATCH) HIGH GLOSS PAINT	WFBF04
	1/2 HEIGHT TILES WITH HIGH WALL PAPER ABOVE	WFBF05
	1/2 HEIGHT TILES WITH HIGH GLOSS LILAC PAINT FINISH ABOVE	WFBF06
	FULL HEIGHT PAINT - LITTLE GREENE, ATOMIC RED (TRADE COLOUR MATCH) HIGH GLOSS PAINT	WFBF07
	FULL HEIGHT TILES - QUARRY VICTORIAN CHECKER TILES IN BLUE AND GREEN	WFBF08
	1/2 HEIGHT TILES WITH POODLE & BLONDE SAGUARO SATURN DENIM WALLPAPER	WFBF09
	HERITAGE METRO TILES	WFBF10
	ZELLIGE TILES - ALTERNATING THICK & THIN STRIPES	WFBF11
	FULL HEIGHT MIDAS ANTIQUE TILE GOLD VINTAGE CRACKLE WALL TILES - PATTERN: VERTICAL	WFBF12
	HIGH GLOSS PAINT (TRADE COLOUR MATCH) GANACHE	WFBF13
	WHITE ROC	WFBF14
	STAINLESS STEEL	WFBF15

WALL FINISHES - GROUND FLOOR

SYMBOL	SPECIFICATION	CODE
	RESTORED RAW PLASTER, WITH PAINT FINISH	WFGF01
	BOH FINISH, MATT EMULSION PAINT	WFGF02
	WALLPAPER WITH MATT CLEAR VARNISH	WFGF03
	ZELLIGE WALL TILES TO FIREPLACE	WFGF04

REV	DESCRIPTION	BY	DATE
C	UPDATED TO LATEST LAYOUT	SM	21.09.26
B	UPDATED TO LATEST GA	LF	17.06.26
A	UPDATED TO LATEST LAYOUT	SM	20.05.26

PUMPHOUSE DESIGNS
Architectural & Interior Design Consultants
01424 871120 info@pumphousedesigns.co.uk

CLIENT
LITTLE DOOR & CO.

PROJECT
THE LITTLE DOOR - MANCHESTER
200 DEANSGATE
MANCHESTER

DRAWING
PROPOSED WALL FINISHES PLAN

FIRST ISSUE	DRAWN BY	SCALE @ A1
APRIL 2026	A TIDMARSH	1:50

DRAWING NO.
8621 / 01 / 820 / C

1:50 0 0.5 1 2 3 4 5m