DO NOT SCALE EXCEPT FOR PLANNING AND BUILDING REGULATION PURPOSES

GENERAL NOTES

LIGHTING :-
ALL LIGHTING TO BE POSITIONED TO AVOID DIRECT GLARE ON THE EYES OF THE USER AND UNWANTED REFLECTIONS FROM THE SCREEN OR OPERATING FEATURES. GLARE FROM LIGHTING TO BE AVOIDED.
SIGNAGE :-
ALL SIGNAGE TO CONFORM TO BS 8300:2001 SECTIONS 9.2.2 LOCATION & DESIGN OF SIGNS & INFORMATION AND 9.2.3 VISUAL SIGNS.
ALL NEW GLAZING CONFORMS TO BS 6206.
ALL ELECTRICAL WORK CONFORMS TO BS 7671.

IT IS ASSUMED THAT ALL PRELIMINARY WORKS CARRIED OUT / CONTRACTED BY THE SITE OWNER (SHOULD THEY BE REQUIRED BY THE PROJECT) ARE COMPLETED IN ACCORDANCE WITH CURRENT BUILDING REGULATIONS 2010 AND AMENDMENTS THEREAFTER

SITE NOTES

FLOOR CONSTRUCTION: VINYL ON CONCRETE (DESTRUCTIVE FLOOR TEST TO CONFIRM)

TTW INSTALL
REMOVE LARGE EXISTING DOUBLE GLAZED PANEL

MODIFY EXISTING SHUTTER CURTAIN & FIT NEW GUIDE, ANGLE, INFILL AND BOX SECTION REQUIRED


INSTALL: WHITE LAMINATE PANEL, ATM ENCLOSURE, PLINTH, ATM, ELECTRICS AND ILLUMINATED SIGNAGE

NOTE:
- NO ASBESTOS REG. NCRA TO ARRANGE ASBESTOS SURVEY REQUIRED PRIOR TO FURTHER SURVEYS AND INVASIVE WORKS COMMENCING
- ALL PROPOSED ATM INSTALL WORKS MUST ALLOW FOR FULL ATM SERVICE CLEARANCE INC. FULL RACK OUT OF REAR DISPENSERS
- ATM ELECTRICAL INSTALLATION TBC / SEE ELECTRICAL SURVEY
- NON-STANDARD KEY NO. 5 DIMENSION
- CASH ZONE REQUESTED ILLUMINATED SIGNAGE
- DESTRUCTIVE FLOOR SURVEY REQUIRED TO DETERMINE CONCRETE DEPTH
- DESTRUCTIVE WALL SURVEY REQUIRED TO DETERMINE CONSTRUCTION BEHIND SLAT WALL SHELVING AND TO CONFIRM THERE ARE NO HIDDEN SERVICES
- STANDARD ENCLOSURE TO BE INSTALLED STATED BY NCRA SURVEYOR
- LISTED MONUMENT OPPOSITE ATM LOCATION


WORK TO BE CARRIED OUT BY SITE

PROVIDE FULL ACCESS FOR ASBESTOS SURVEY AND ANY ADDITIONAL SITE SURVEYS
DESTRUCTIVE WALL SURVEY / SITE TO REMOVE 1 X CARD STAND (R/H/S) AND SLAT WALL SHELVING AS SEEN ON PLAN DRAWING


TEMPORARILY REMOVE 1 X CARD STAND (L/H/S), 1 X NEWSPAPER STAND
REMOVE 1 X CARD STAND (R/H/S), 2 X SHELVING UNITS, 1 X VINYL STICKERS ON GLAZING
LOOSE STOCK / STORED ITEMS IN ATM INSTALL LOCATION

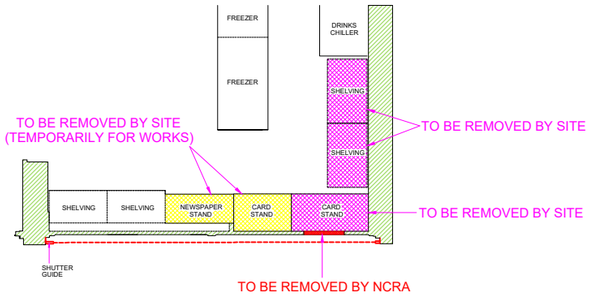

EXISTING (PART) PLAN

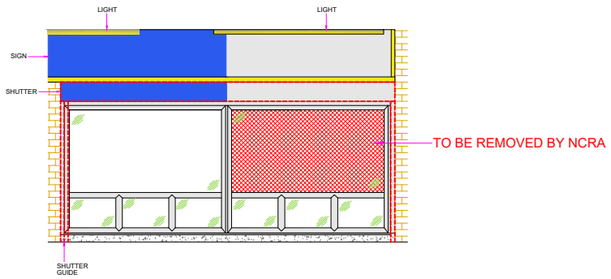


EXISTING ELEVATION

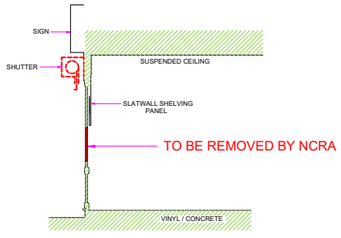


EXISTING SECTION VIEW A-A

0 1 2 3 4 5 6 7 8 9 10
Scale in Metres Scale 1:100

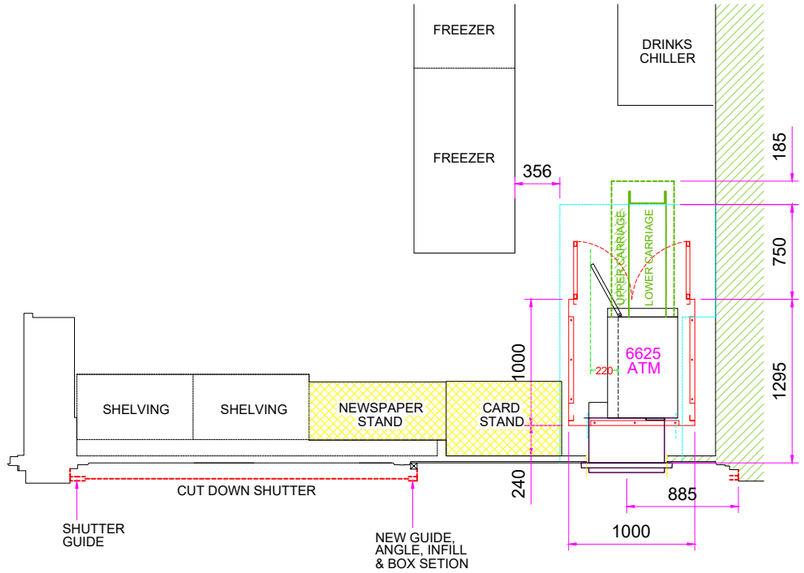


PROPOSED (PART) PLAN

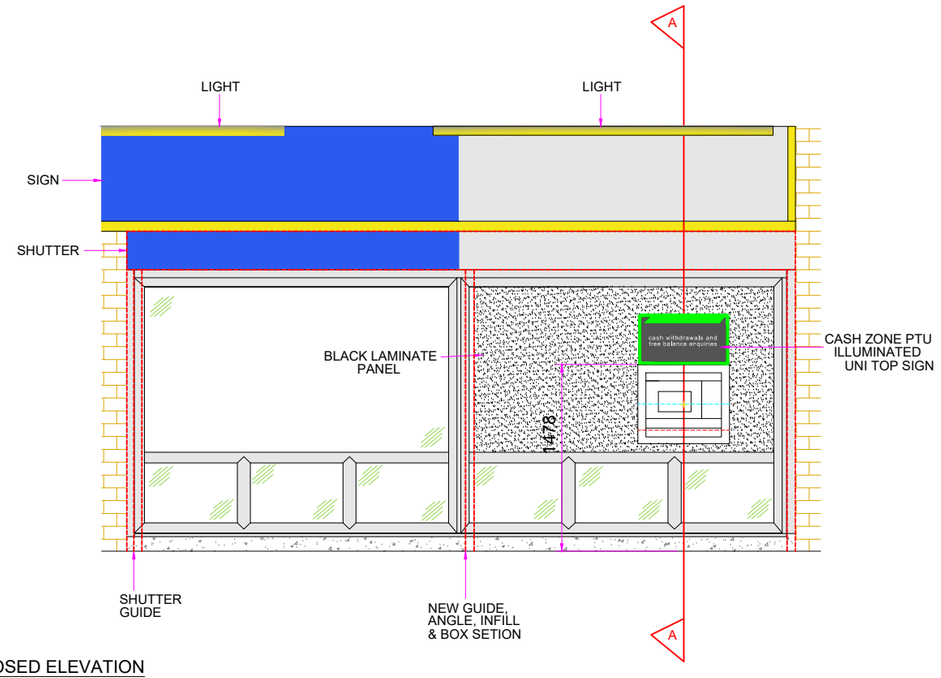

PROPOSED ELEVATION

0 1 2 3 4 5 6 7 8 9 10
Scale in Metres Scale 1:50

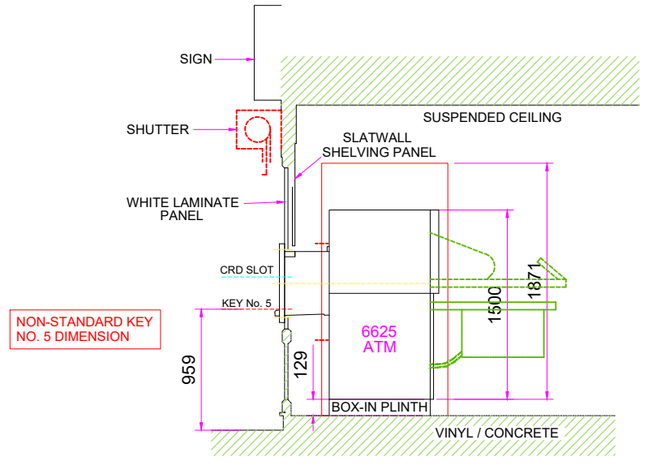

SECTION VIEW A-A

SITE ADDRESS
LOMOND CONVENIENCE STORE
55 - 57 LOMOND ROAD
WYTHENSHAWE
MANCHESTER
M22 5JB

TITLE
PROPOSED AUTOMATED TELLER MACHINE (ATM)
INSTALLATION FOR CASHZONE

DRAWN	DATE	SCALE
II	11/11/2025	VARIOUS @A3

REF/DRG No.	SHEET	REVISION
E030239		02

REVISION	DESCRIPTION	DATE	BY
04			
03			
02	SIGN DESIGN CHANGED TO PTU UNI TOP AND PANEL CHANGED TO BLACK AS FIT	16/06/26	CT
01	ATM BEZEL CHANGED FROM ADVERT TO STANDARD AS CONFIRMED BY STAGING TEAM, SIGNAGE AMENDED	24/12/25	AG

drawing approval

NAME:-	
POSITION:-	APPROVED:-
DATE:-	SIGNED:-

NCR ATLEOS